


ARUN DISTRICT COUNCIL				
No.	LU	202	09	
RECEIVED				
06 AUG 2009				

North Elevation

Existing and Proposed

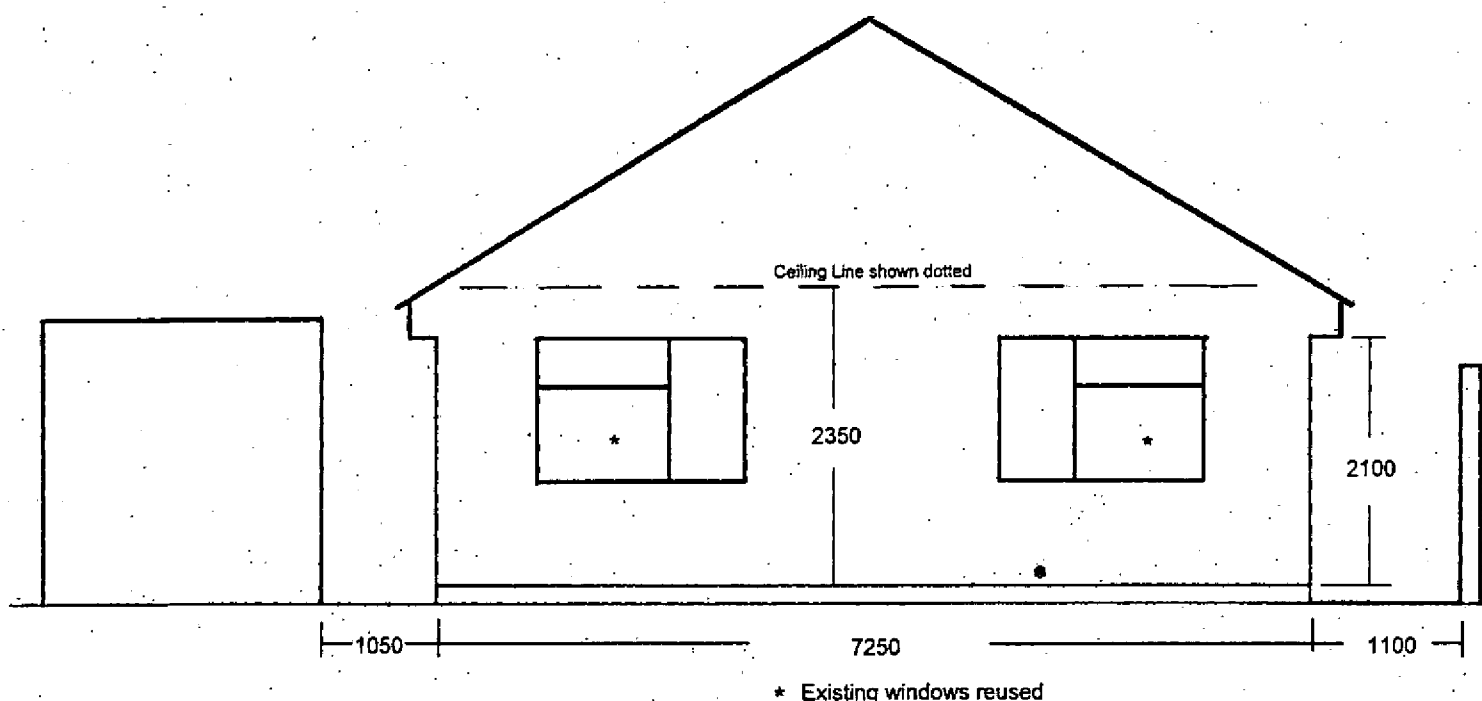

76 Westlands Rustington BN16 3NW

Height to ridge = 4.7 metres as per e-mail from
applicant received 17/8/09. [REDACTED] (CASE OFFICER)