


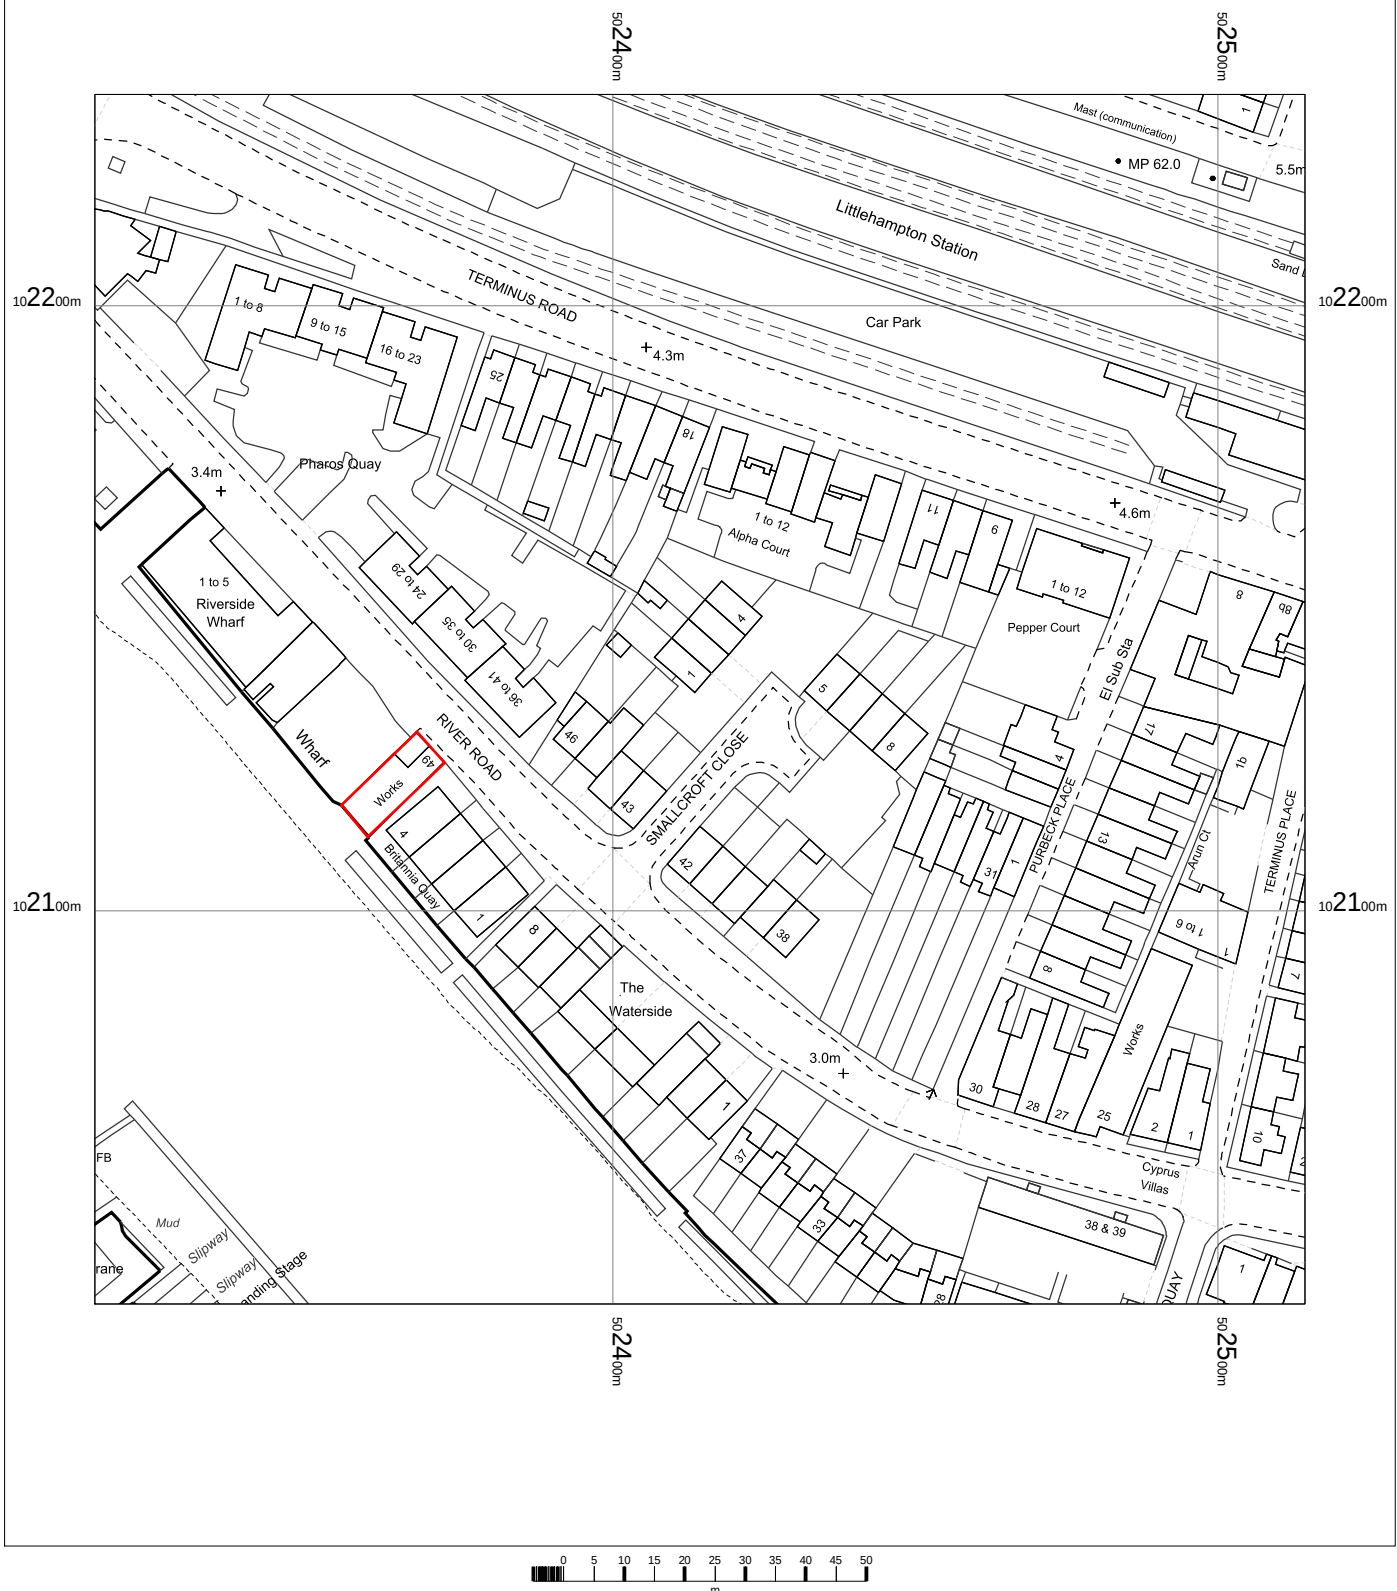


49 River Road,
Littlehampton BN17 5BZ
Ref. 1683

OS MasterMap 1250/2500/10000 scale
Tuesday, July 3, 2018, ID: CM-00724520
www.centremapslive.co.uk

1:1250 scale print at A4, Centre: 502414 E, 102135 N

©Crown Copyright Ordnance Survey. Licence no. 100019980

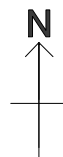

Surveyors and Designers

Building design
Planning
Surveys
Glazed structures



Bryceson Shaw Associates

Tel/Fax 01903 734381
E-mail brycesonshaw@btinternet.com