


Location Plan

Site Address: Forge Cottage, Lyminster Road, Wick, Littlehampton, BN17 7PS

Date Produced: 26-Aug-2026

Scale: 1:1250 @A3

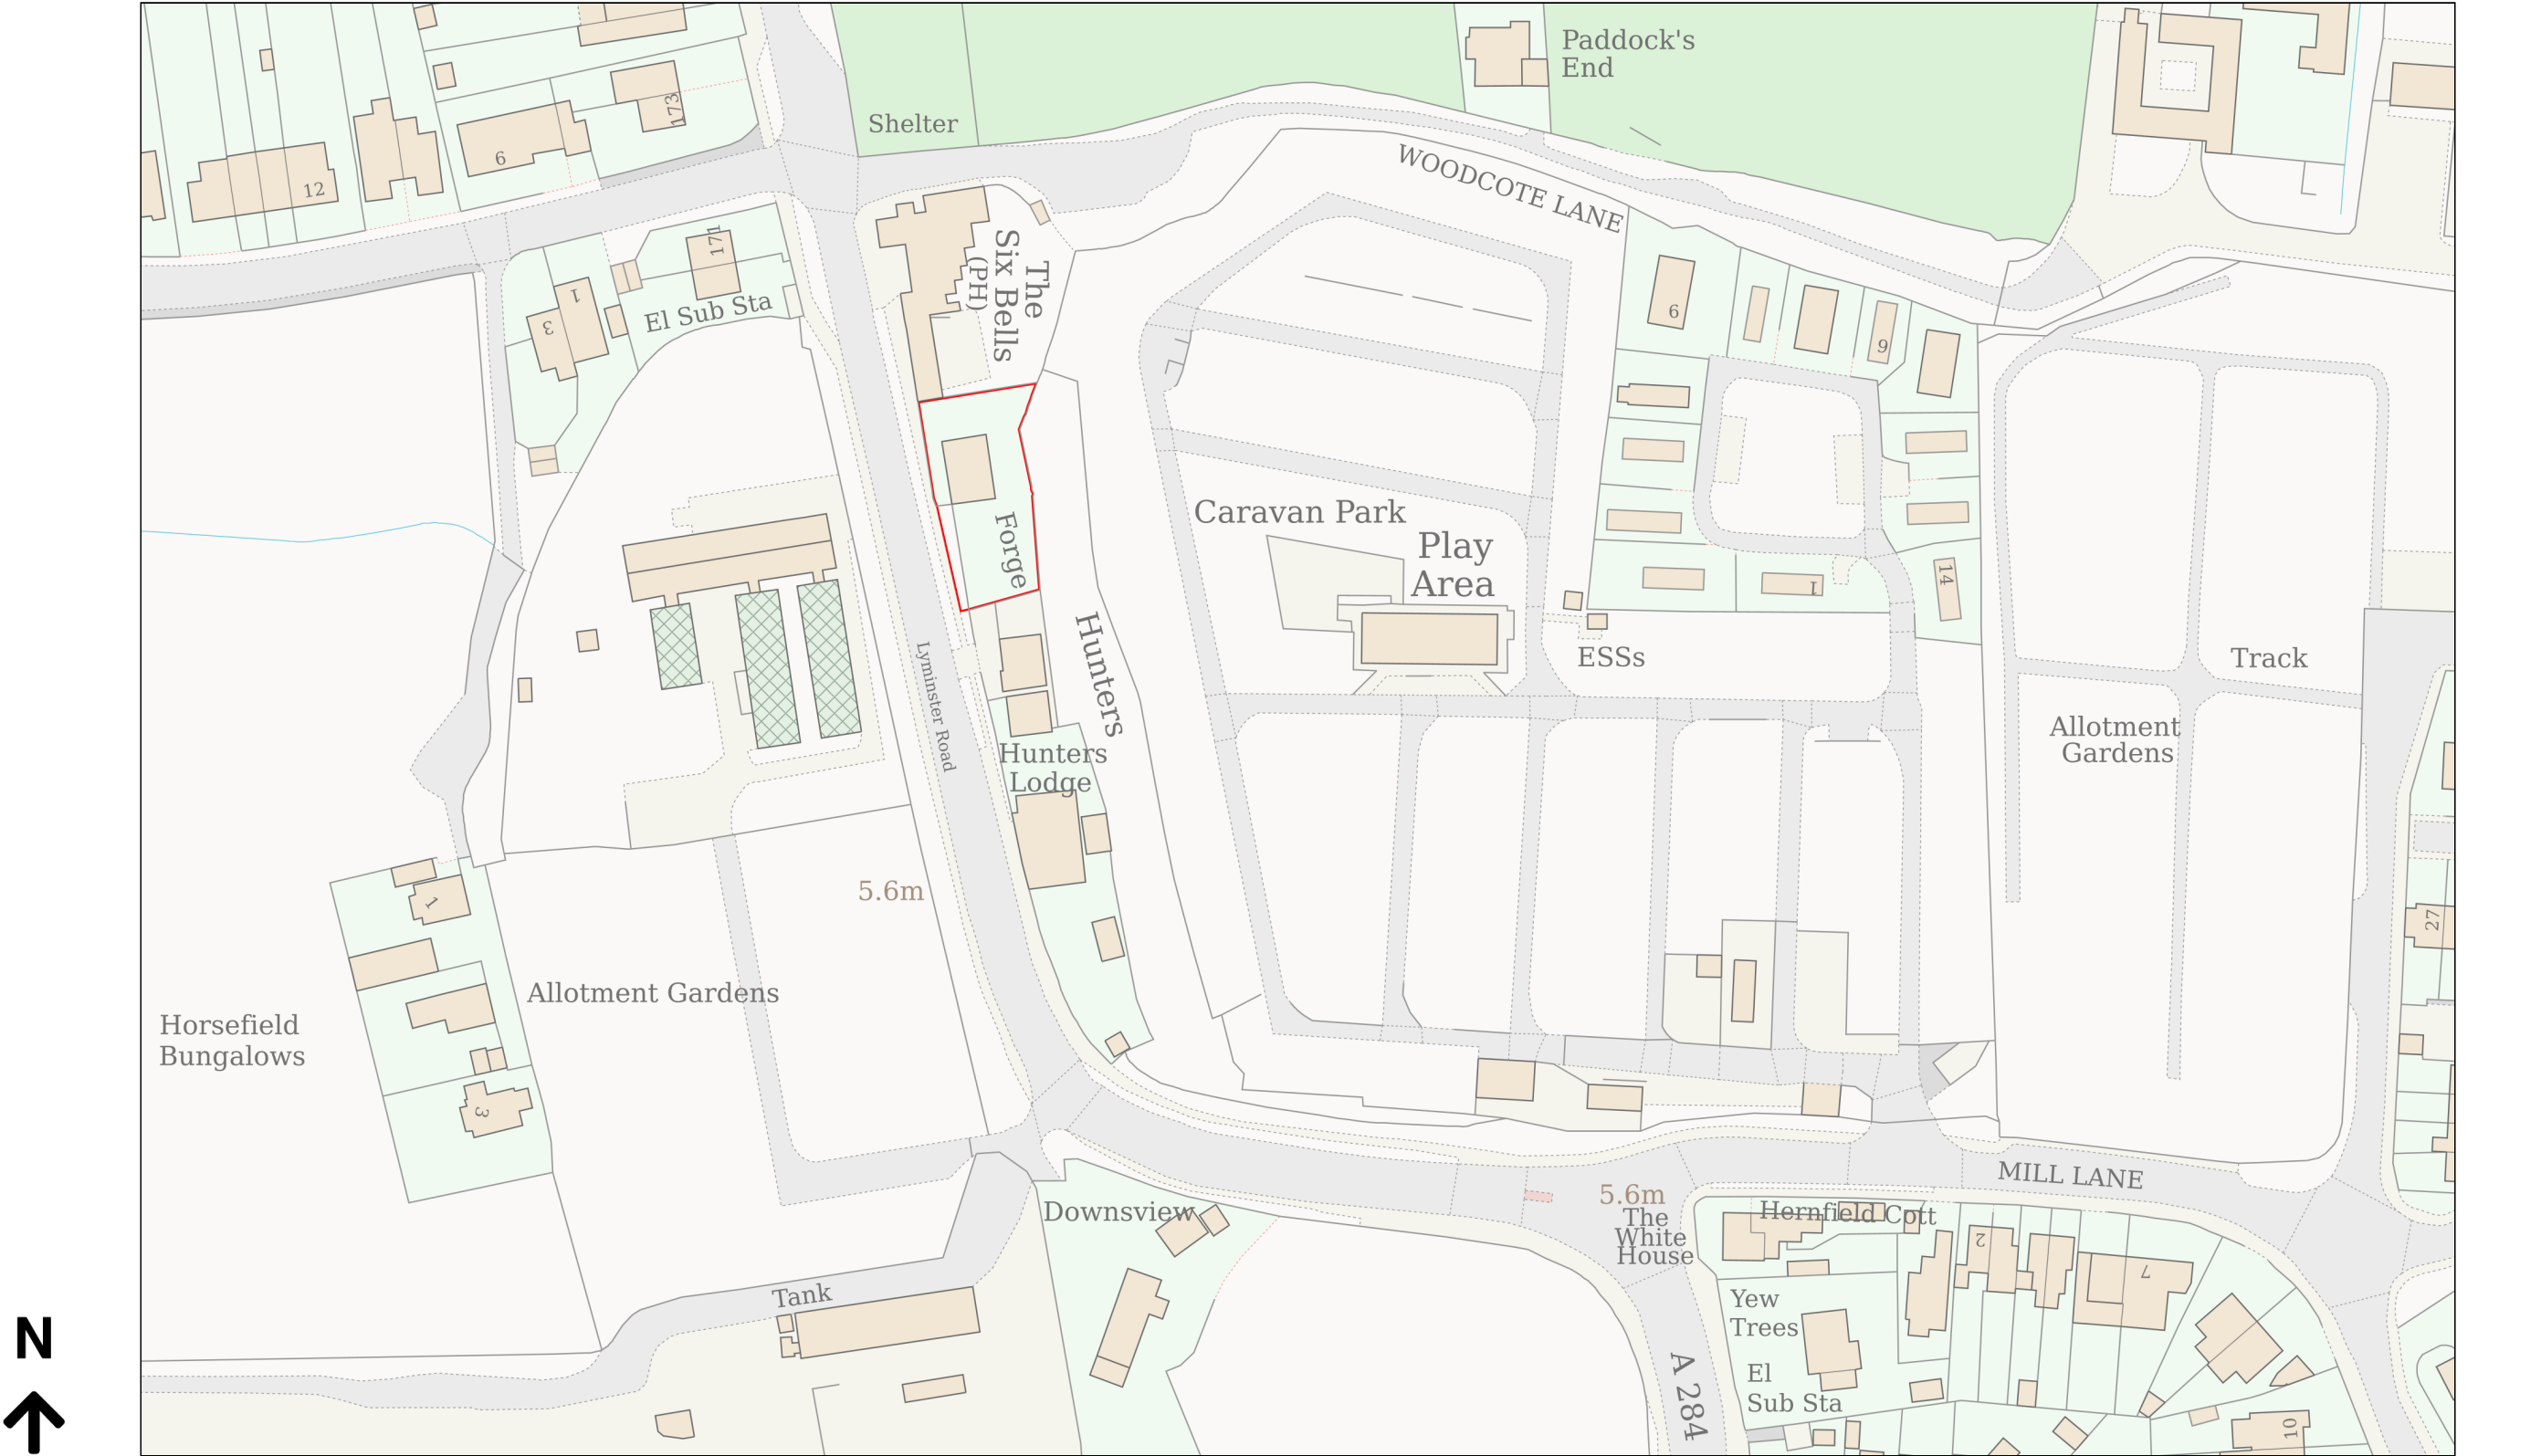

Planning Portal Reference: PP-15149742v1

