LU/205/09.

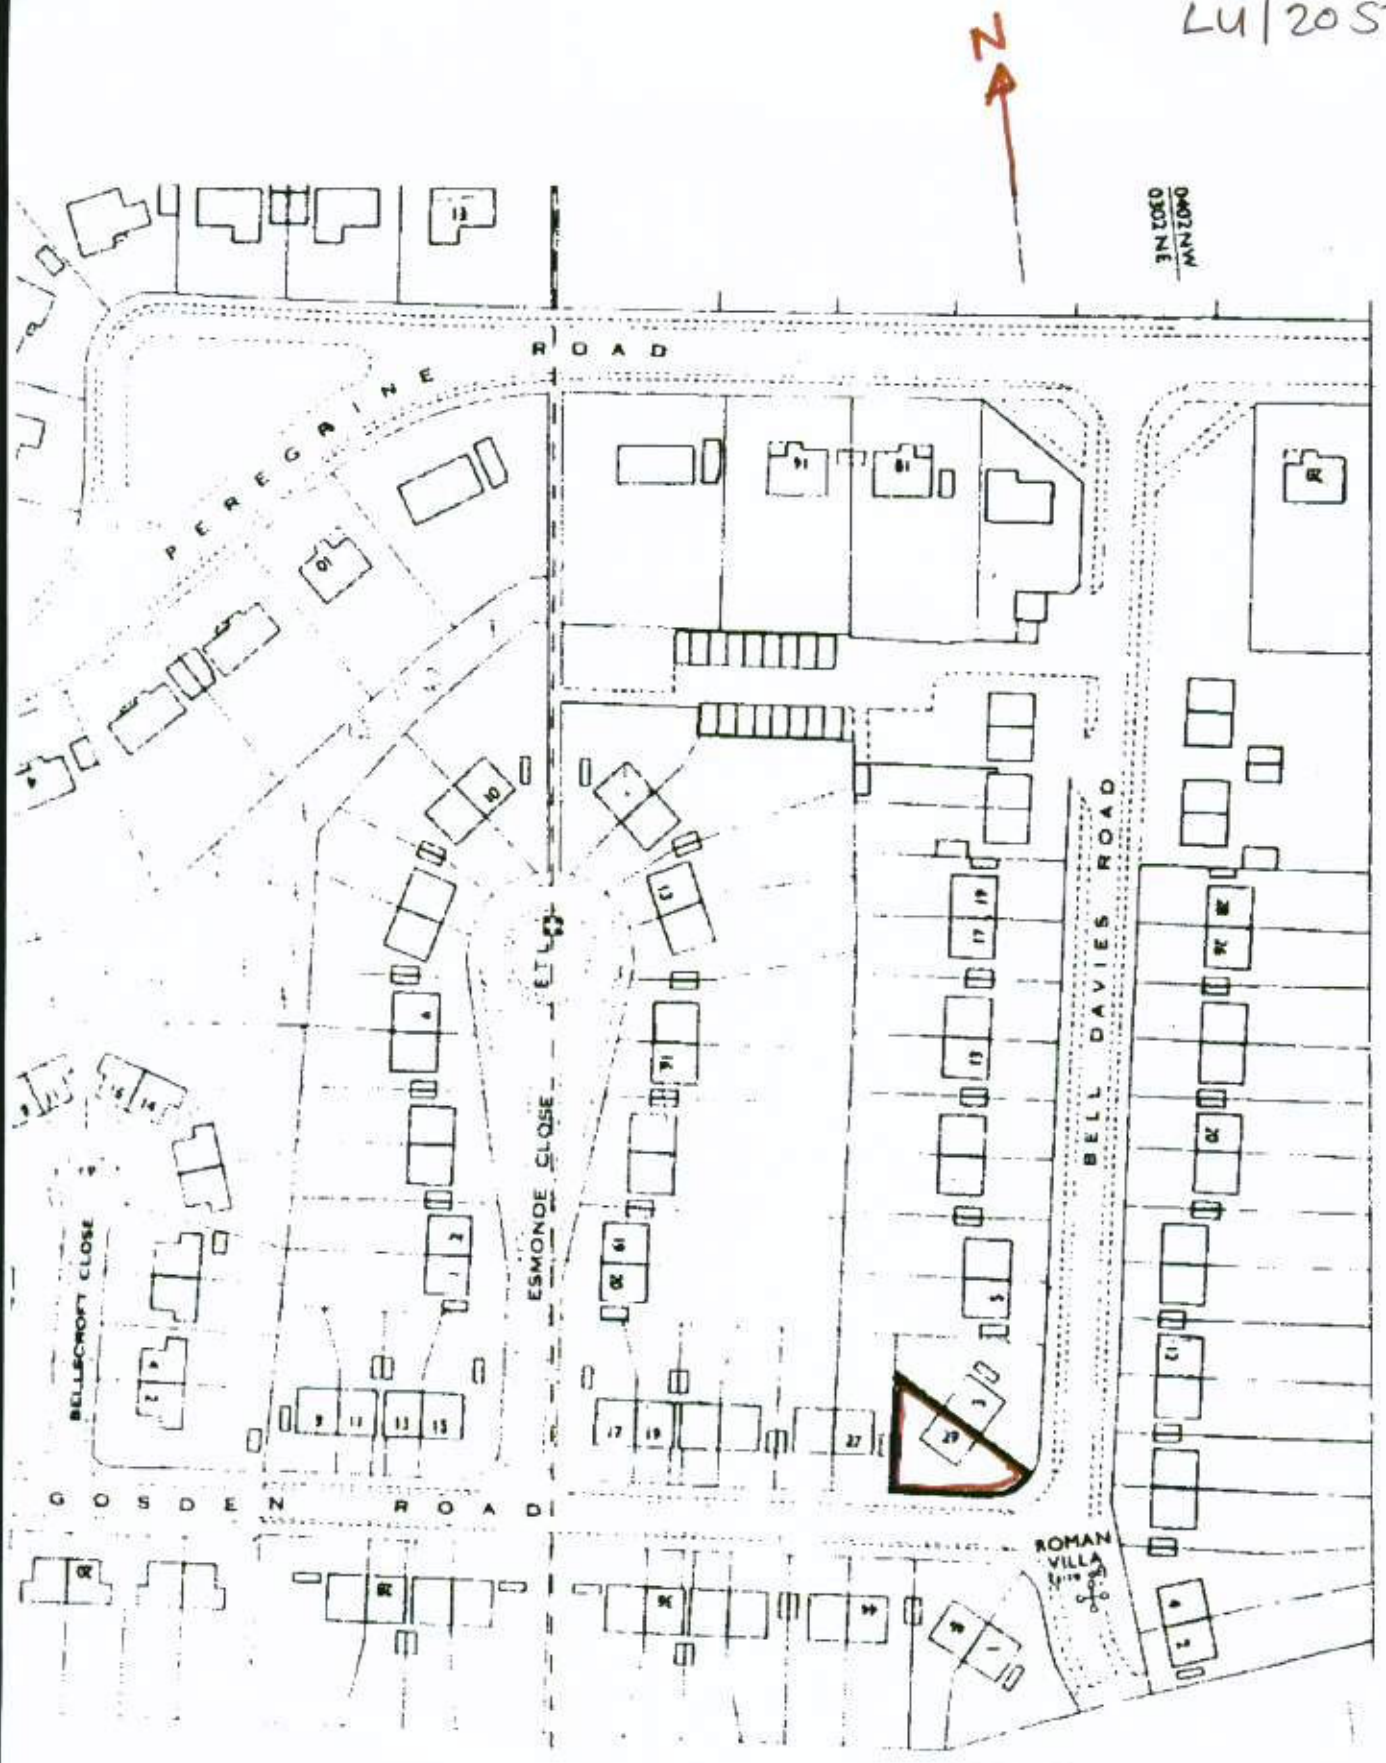

LOCATION PLAN 29 GOSDEN ROAD LITTLEHAMPTON

SCALE 1/1250

ARUN DISTRICT COUNCIL
LU 205 09
Received: