


© Crown copyright and database rights 2020 Ordnance Survey 100048957. The representation of road, track or path is no evidence of a boundary or right of way. The representation of features as lines is no evidence of a property boundary.

Supplied by: www.ukmapcentre.com
Serial No: 189522
Centre Coordinates: 502605, 103850
Production Date: 23/07/2020 15:03:25

28 Sandfield Avenue, Littlehampton, West Sussex. BN17 7LL

Location Plan at 1:1250 scale

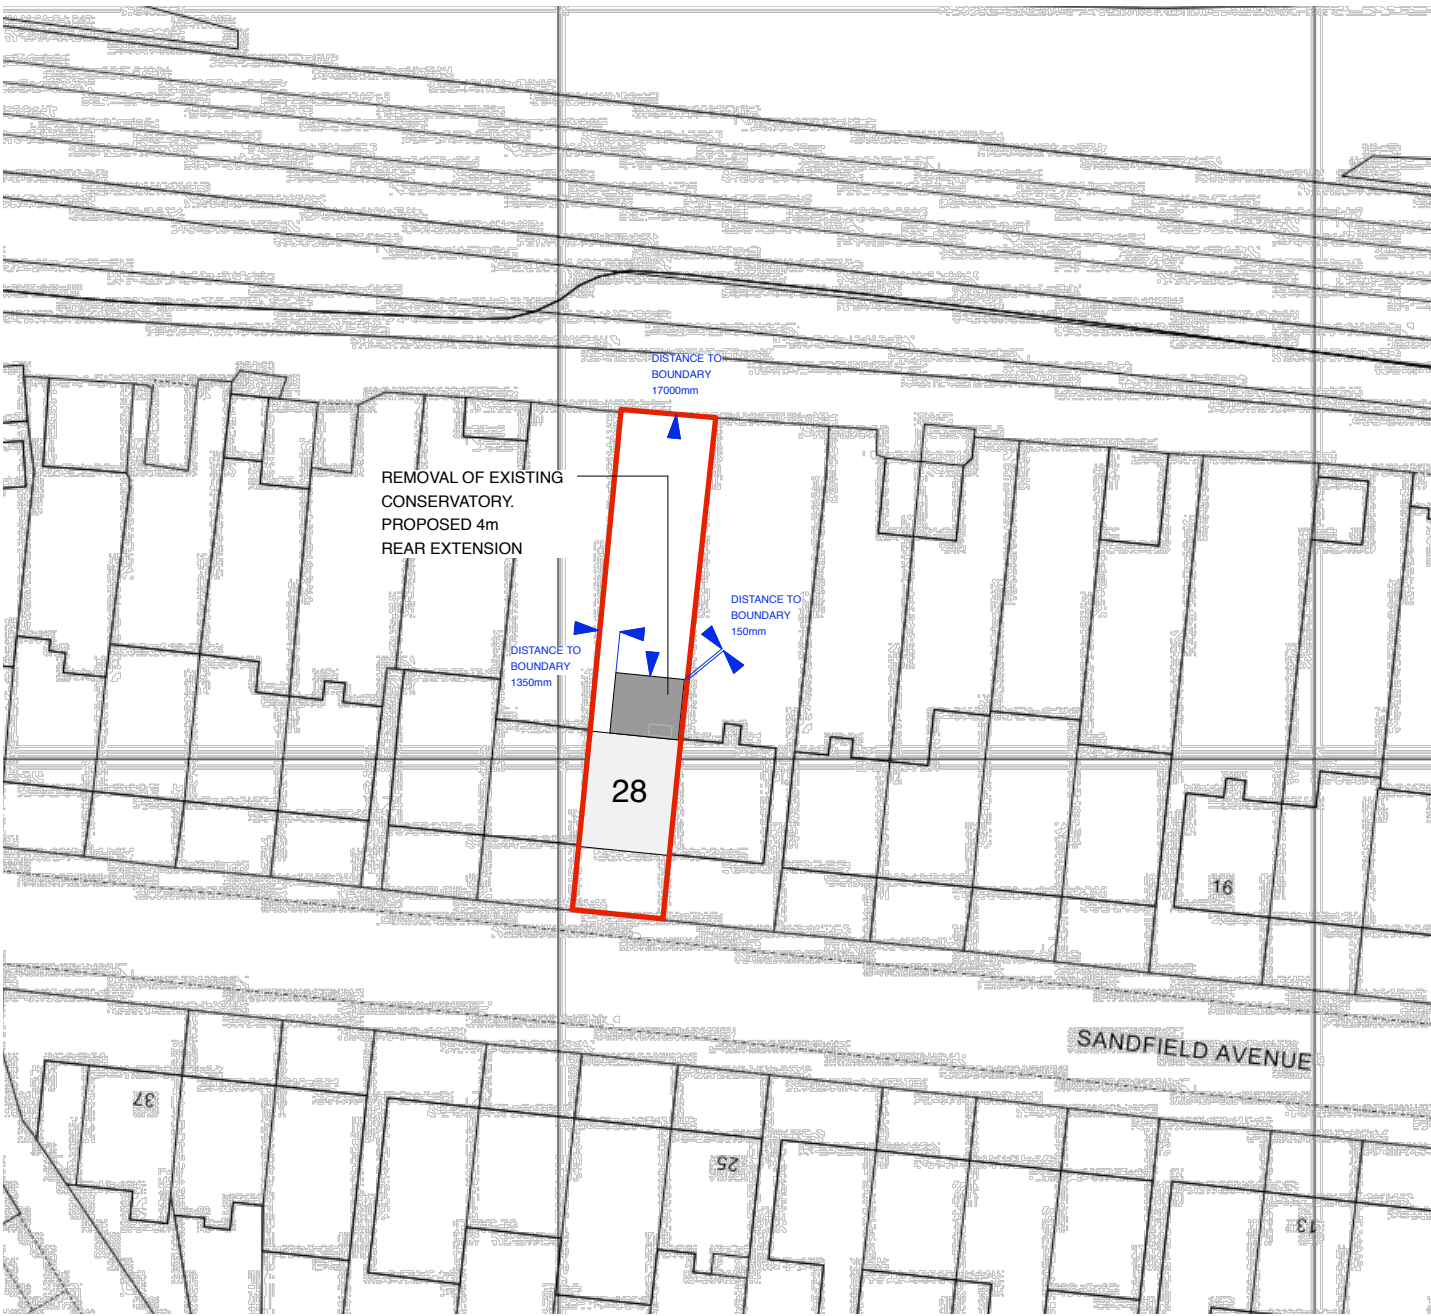

Proposed Site Plan at 1:500 scale

