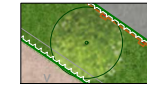


North Littlehampton


Phase 5

Landscape Strategy - Water Meadows Edge

LA.PH5.5

 Tree planting
Tilia cordata 'Greenspire'

 Shrub planting
Choisya 'Aztec Pearl'
Euonymus fortunei 'Emerald Gaiety'
Hebe 'Great Orme'
Hosta fortunei var. aureomarginata
Luzula nivea
Olearia x haastii
Rosmarinus officinalis 'Miss Jessop's Upright'
Ruscus aculeatus
Sarcococca hookeriana digyna
Viburnum davidii

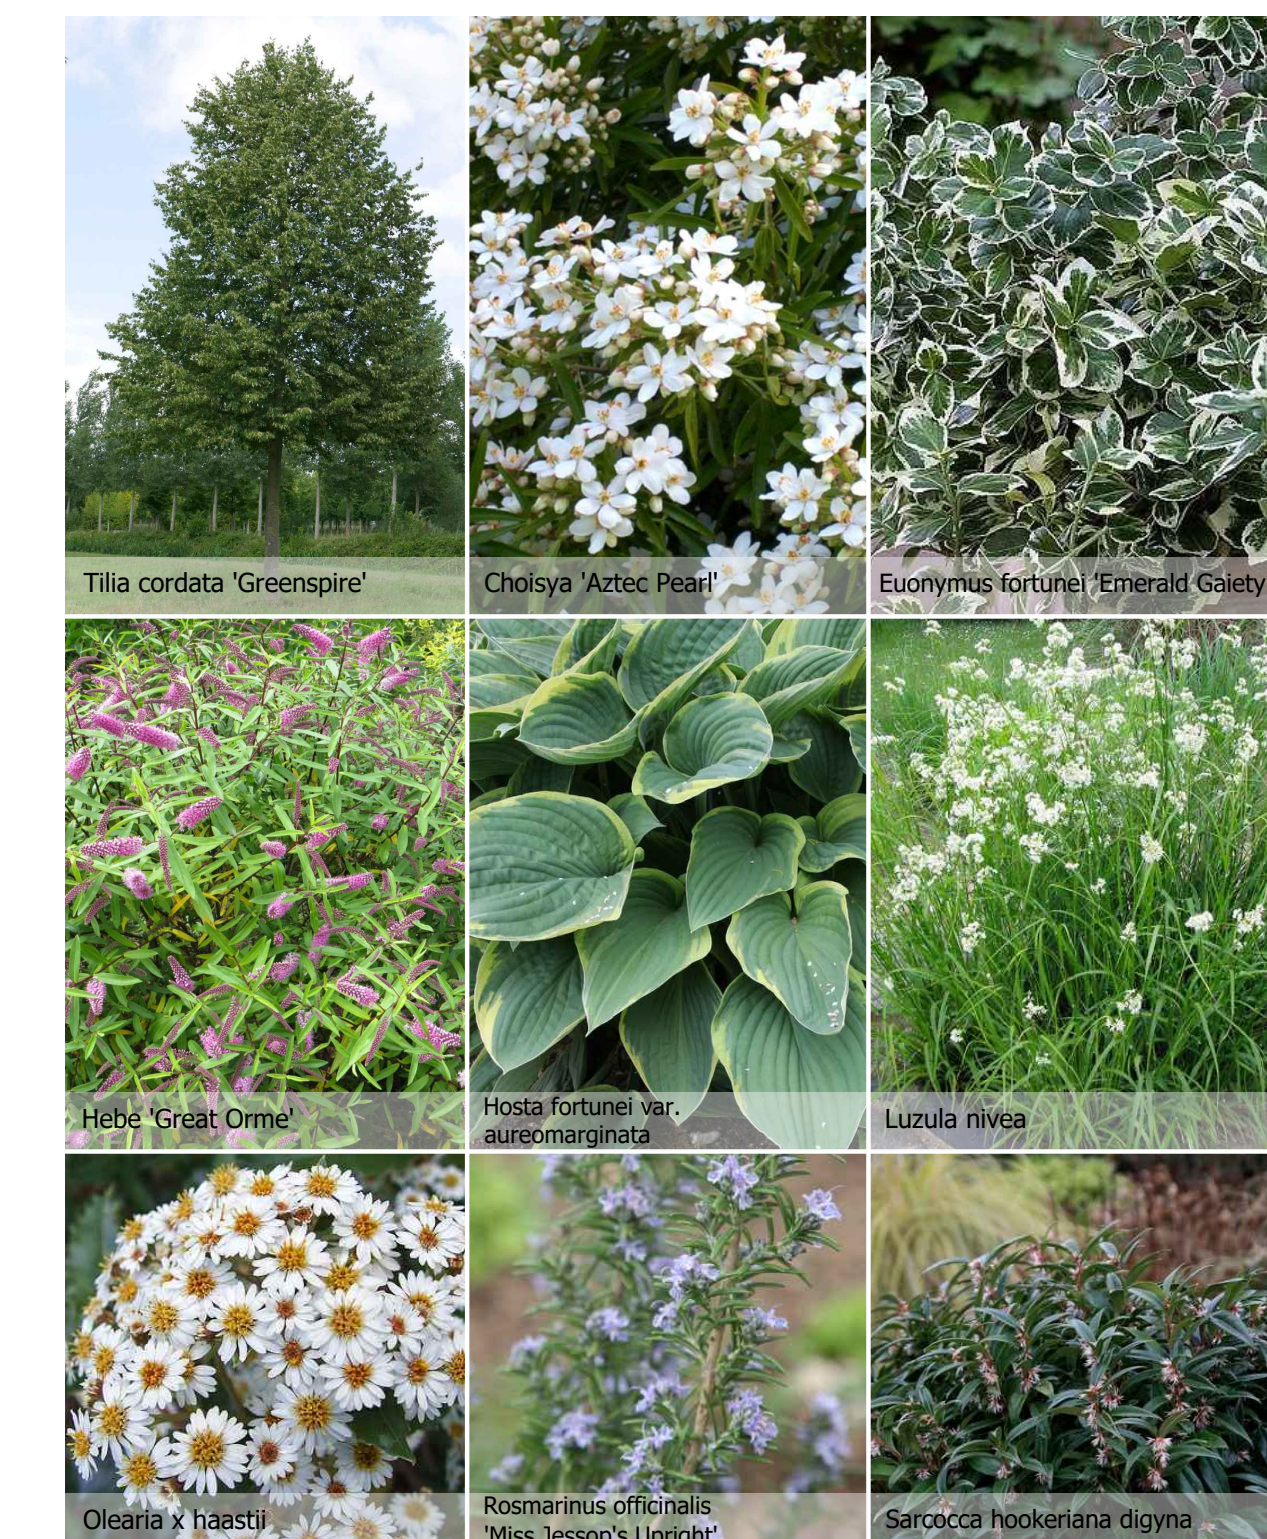

0 5 10 15 20 25 50 m

Scale 1:500 @ A1

A088461-2 LA.PH5.1-PH5.8 and LA101-LA109.dwg

Tetra Tech Cardiff
5th Floor, Longcross Court, 47 Newport Road, Cardiff CF24 0AD
Tel: +44 (0) 29 2082 9200 www.tetratech.europa.com
© Crown copyright and database rights 2021 Ordnance Survey 0100031673
© Tetra Tech Limited 2021. Registered in England 1959704



21st June 2021

Adjoining the proposed development to the north is the existing water meadows relating to the Black Ditch further north. The properties here overlook the water meadows. The proposed landscape would mimic the proposals fronting the Central Wetland, to achieve a transitional zone between the development edge and the water meadow edge.