


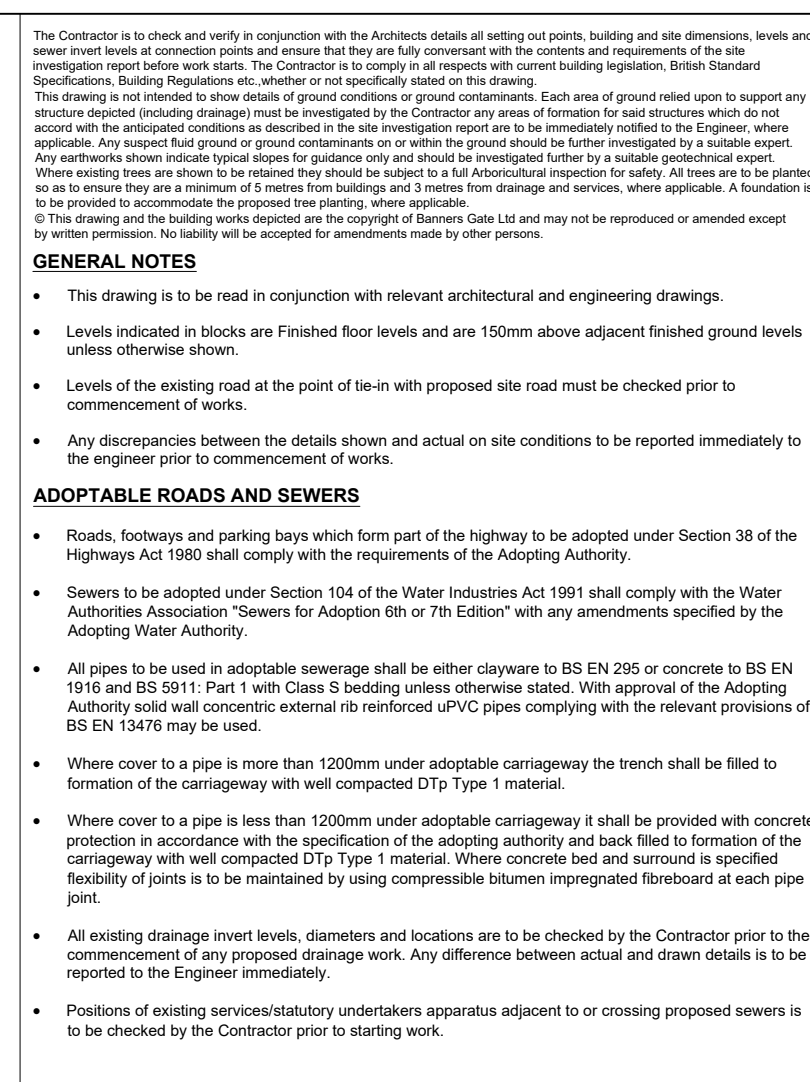

B	Plot 112 & 113 FFL amended	21.06.2021	DA
A	Updated to suit amendments to bin store, cycle store and adjacent 74-82, access through 151, cycle store adjacent 150	08.08.2021	SH
-	First Issue	14.04.2021	LH
Rev.	Description	Date	By
Drawing Status			
PLANNING			
Subject to Approval as part of ongoing consultations and design check, amendments may therefore be required.			
Client			



BANNERS GATE
CIVIL, STRUCTURAL & ARCHITECTURAL DESIGN SERVICES

Tel: 0121 487 1800 Fax: 0121 487 1861 E-mail: mail@bannergate.com	
Scale: 1:500 @ A0	Drawn: LH
Date: April 2021	Checked: DA
File: 21044 / dwgs / civils / current	Drawing: 21044 / DS01B