



Side Elevation

Obs - Obscured Glazing

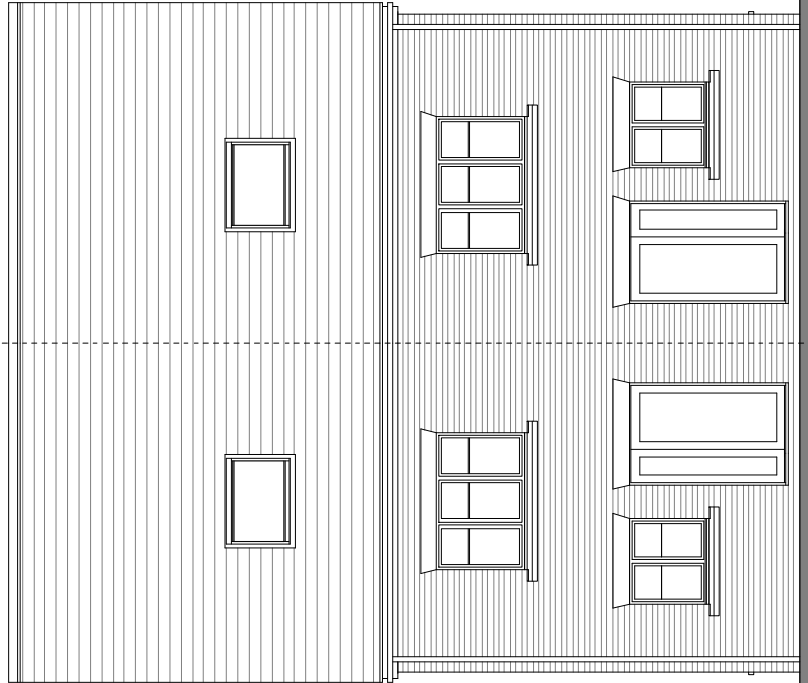

Side Elevation

Obs - Obscured Glazing

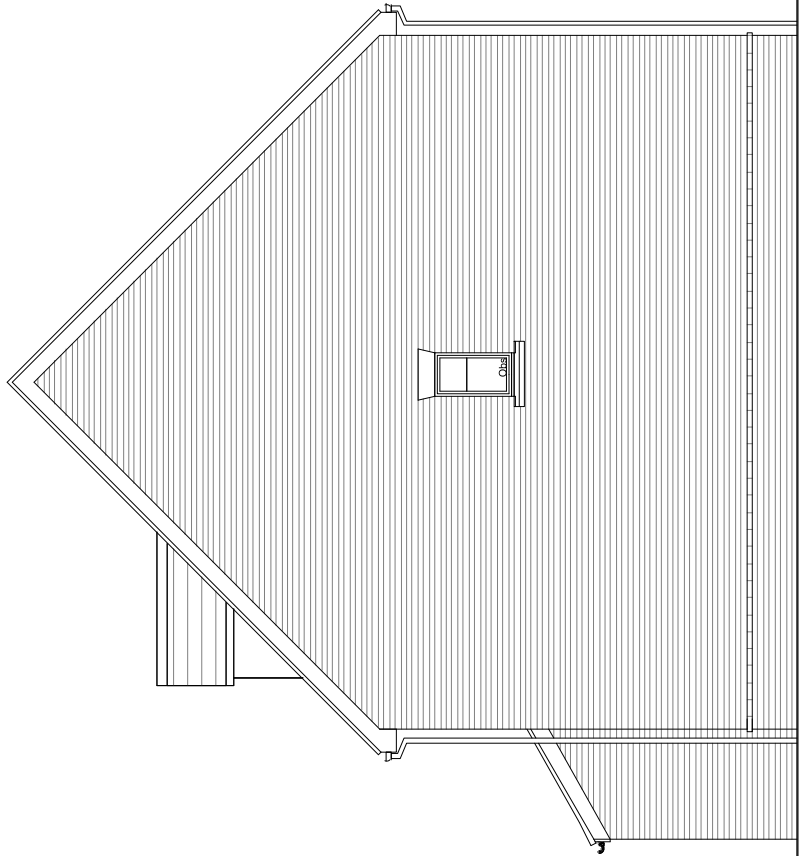

An architectural line drawing of a building facade. The structure features a gabled roof on the left side, with a small square window positioned near the peak. A vertical line of small squares runs down the right side of the facade. The drawing is composed of clean black lines on a white background.

	-	-	-
	-	-	-
	-	-	-
	-	-	-
Row			Date

Phase 5 Littlehampton	Site:
	Date: Dec. 2020
	Scale: 1:100 @ A3
	Dwg No: 546-PL-GE-SAU-E4

Drawing Title:
Saunton - Elevations

Drawing Status:	500 BATTLES	
	Drawn by: VW	Checked by: RC
	Rev: -	