
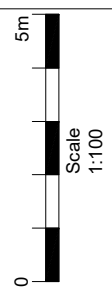


Plots:
75 - 83

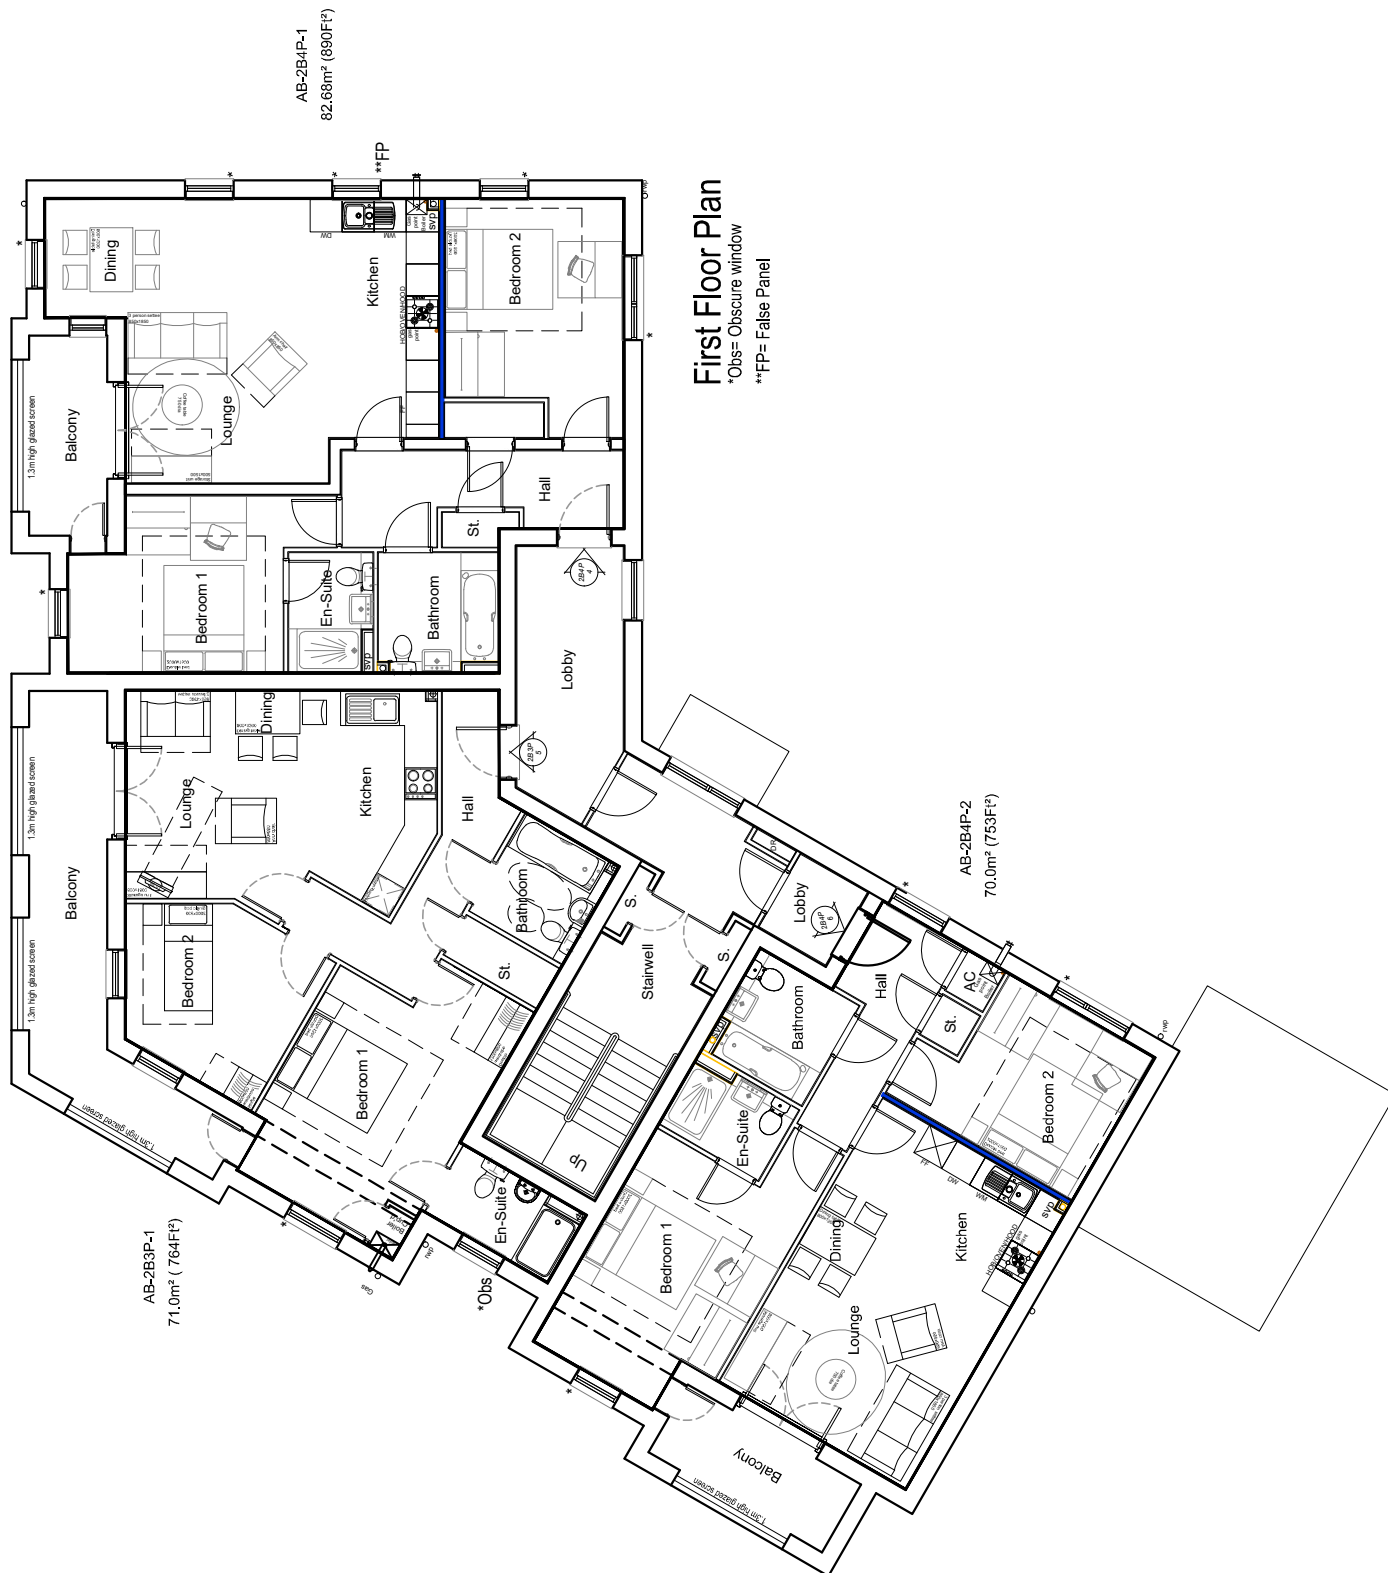

Plot	75 - 83
Phase	Phase 5
Location	Littlehampton
Client	Persimmon Homes Thames Valley
Project	Persimmon House, local road, Littlehampton, PO16 3JQ
Page No.	546-PL-CV-B4E-P2
Date	Dec. 2020
Scale	1:100 @ A3
Drawn By	AT
Checked By	RC
Rev	A