




Plots:
191 - 201 - AS
202 - 212 - OP

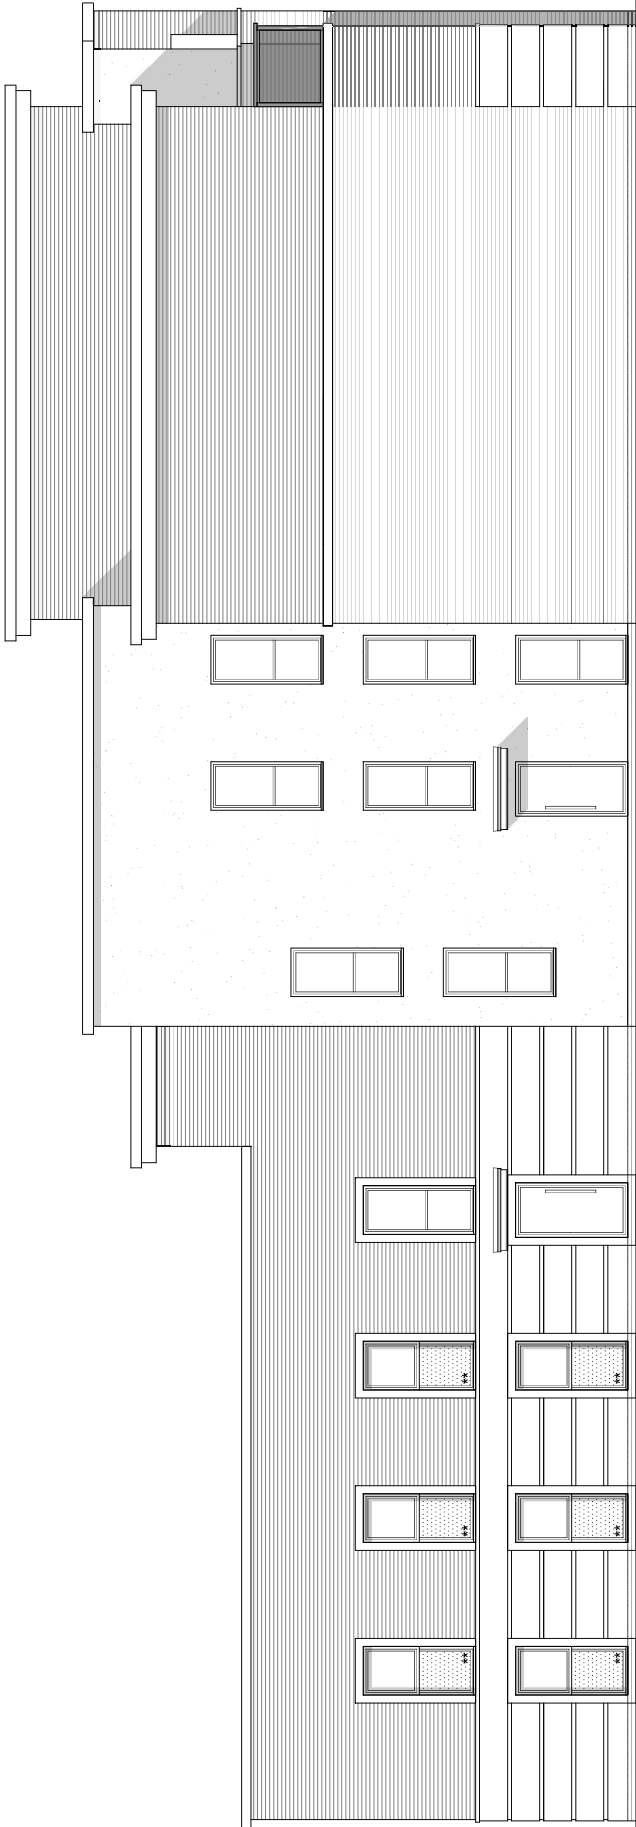

Rear Elevation
** - False Panel
* - Obscured Glazing

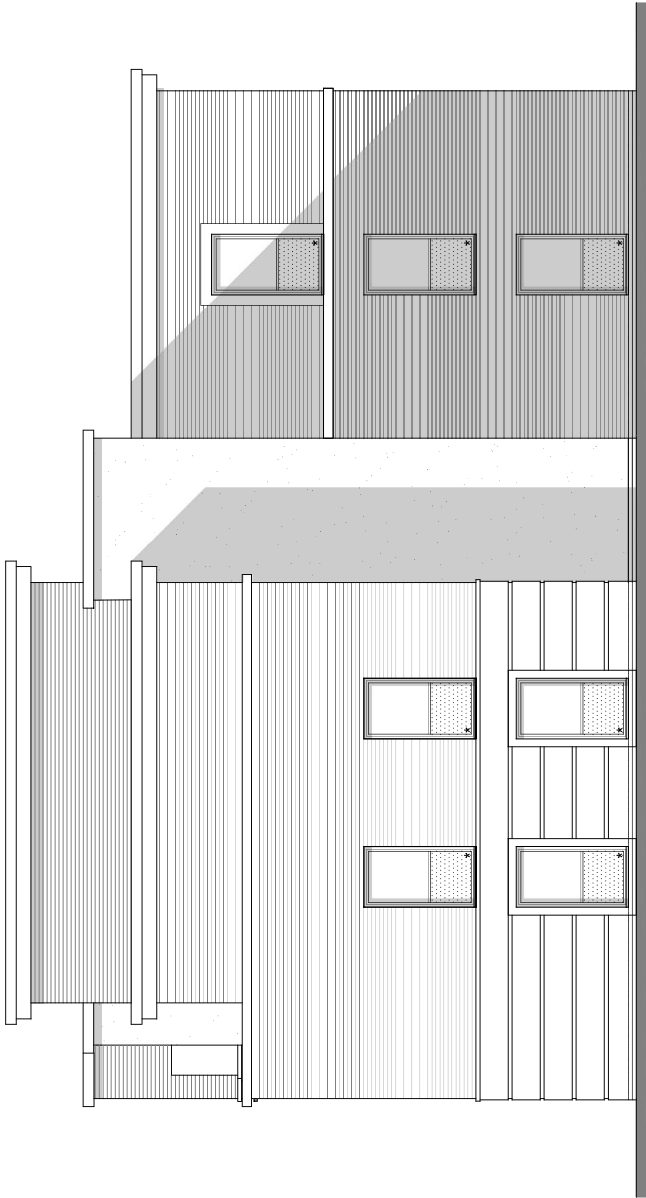

Side Elevation
* - Obscured Glazing

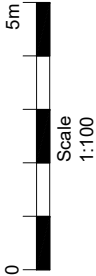

Rev	Description	Date
A	Recommending issued	12/10/21

PERSIMMON
Together, we make a home
Persimmon Homes Thames Valley
Persimmon House, Ford Road,
Cannock, Staffordshire ST10 3JQ
Tel: 01276 808080

Phase 5
Littlehampton

Dec. 2020
1:100 @ A3
546-PL-GE-BAC1-E3

Block AC-1 - Elevations

Submitted