
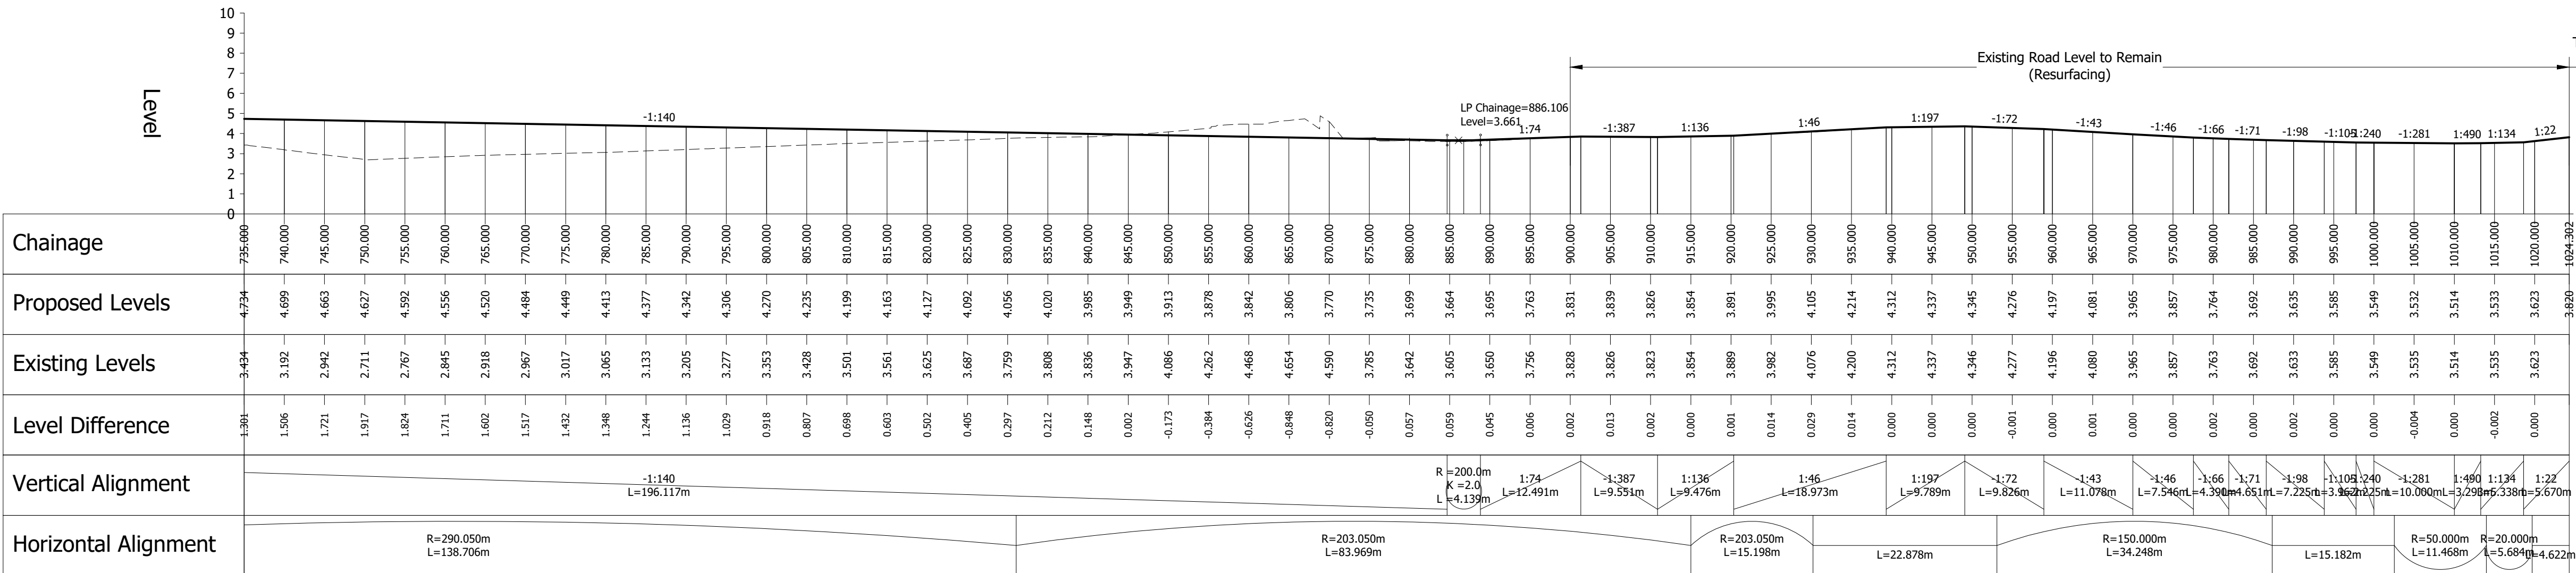
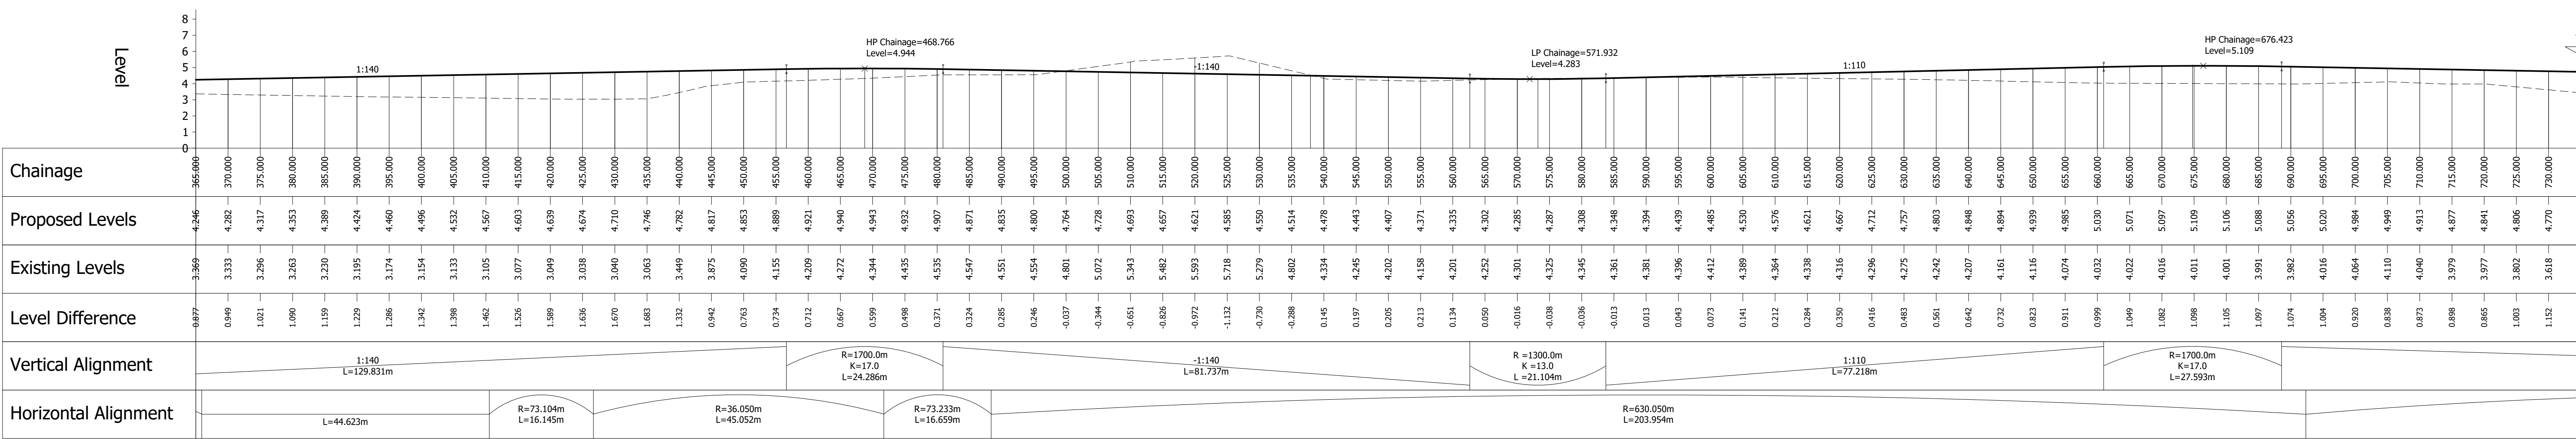


A1 ORIGINAL

© Crown copyright and database rights 2020, Ordnance Survey 0100031673.

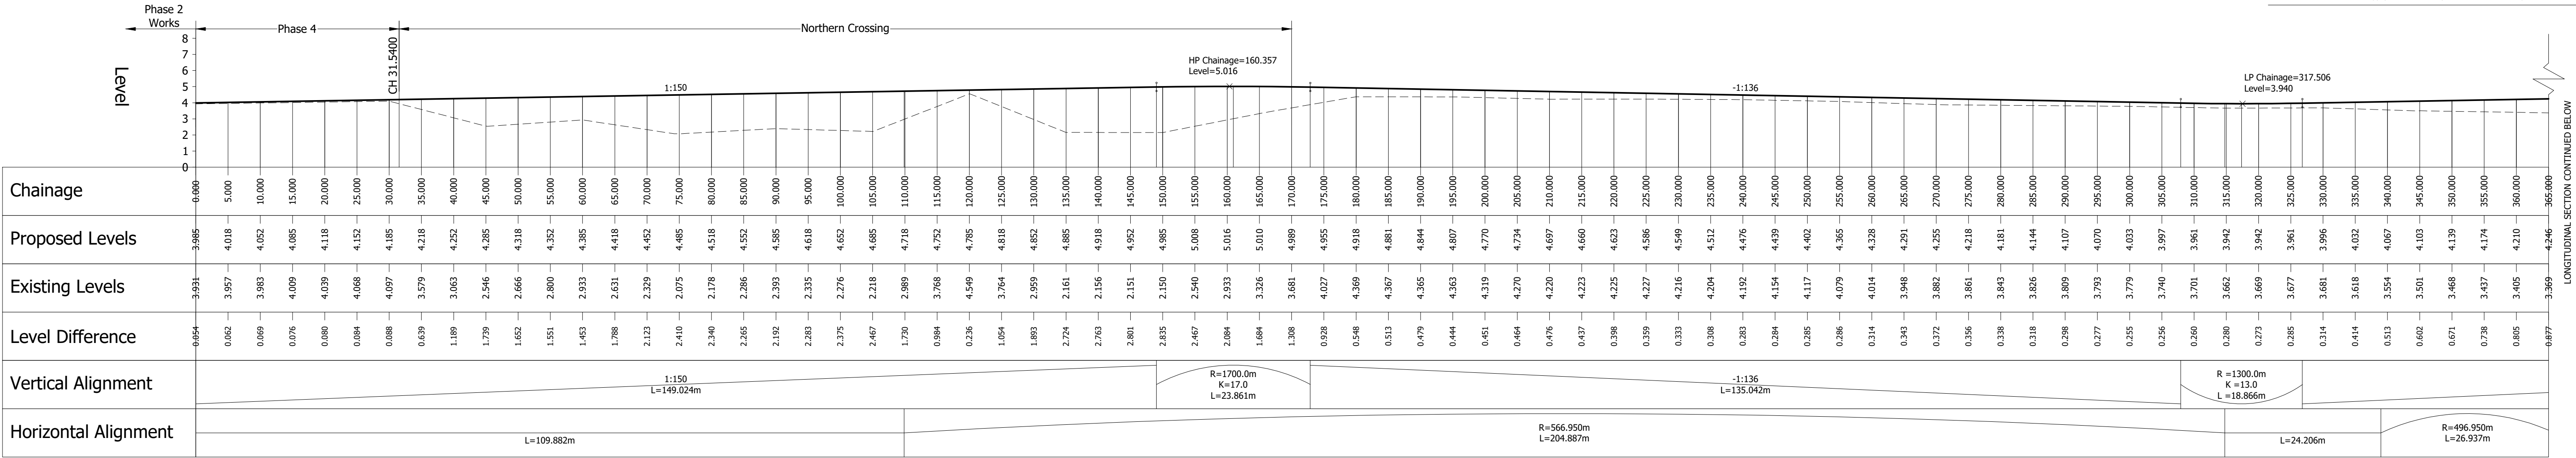

T2	Existing ground profile and long section updated with existing ground levels survey along the main avenue by MK Survey received on 14/01/2021. (IC)	SF	07/04/21
T1	Initial Issue. (TC)	SF	20/12/19

rev.	amendment	checked	date
------	-----------	---------	------

m3
mayer brown

Mayer Brown Limited
Lion House, Oriental Road, Woking, Surrey GU22 8AR
Telephone 01483 750 508 Fax 01483 750 437
wokingoffice@mayerbrown.co.uk www.mayerbrown.co.uk

client

PERSIMMON HOMES THAMES VALLEY

project

NORTH LITTLEHAMPTON
EAST OF WETLANDS
MAIN AVENUE & NORTHERN CROSSING

scale

H=1:500, V=200

drawn by

TC

checked by

SF

date

DECEMBER 2019

cad file

41.DWG

title

KEY	
-----	EXISTING GROUND PROFILE
—————	PROPOSED ROAD PROFILE

Mayer Brown Limited jobcode	suitability	revision
	-	T2

A/PHLITTLE-MAIN.1/41

FOR TENDER
NOT FOR CONSTRUCTION