




North Littlehampton

Phase 5
Landscape Strategy -
Shared Surface/
Courtyard

LA.PH5.7

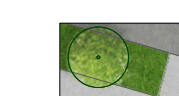

Tree planting

Betula utilis var. *jacquemontii*
Prunus sargentii 'Rancho'
Pyrus calleryana 'Chanticleer'




Hedges

Escallonia 'Donard Radiance'



Shrub planting

Cistus x corbariensis
Cornus alba 'Sibirica'
Hypericum 'Hidcote'
Phormium tenax 'Bronze Baby'
Potentilla fruticosa 'Tangerine'
Lonicera nitida 'Maygreen'

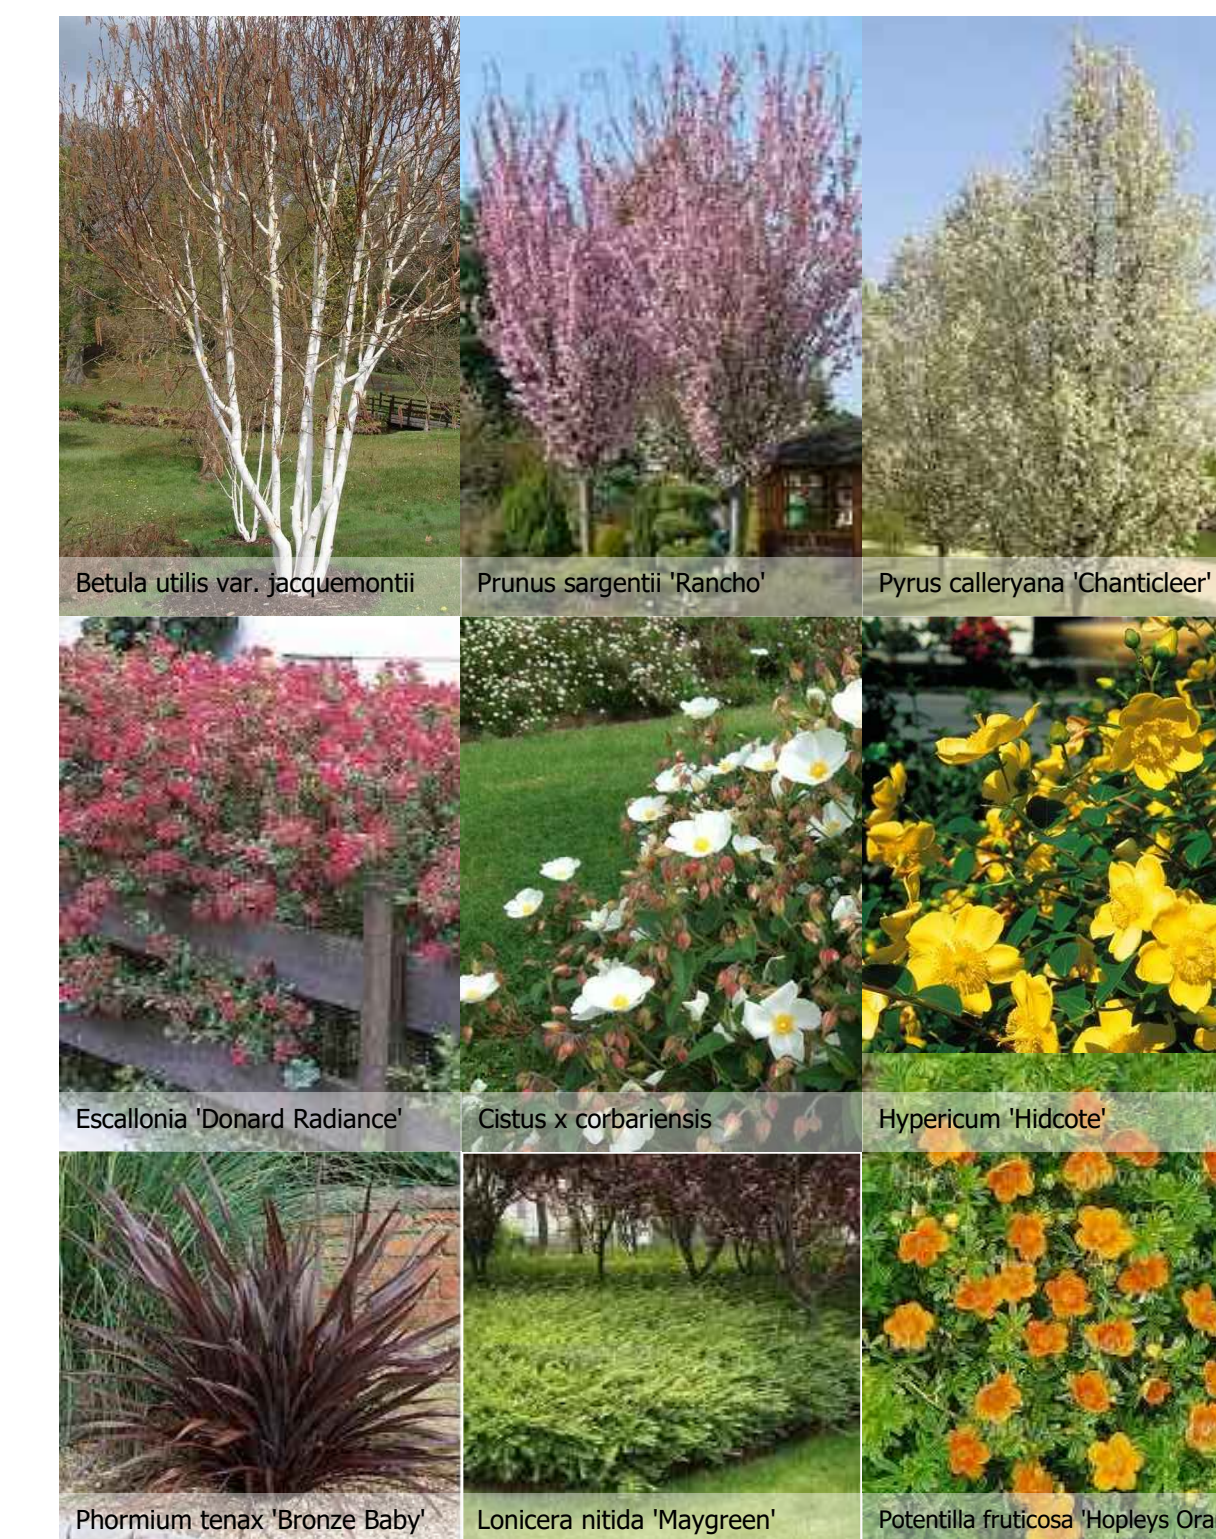

0 5 10 15 20 25 m

Scale 1:200 @ A1

A088461-2 LA.PH5.1-PH5.8 and LA101-LA109 [B]v2.dwg

30th November 2021

Tetra Tech Cardiff
5th Floor, Longcross Court, 47 Newport Road, Cardiff CF24 0AD
Tel: +44 (0) 29 2082 9200 www.tetratechurope.com

© Crown copyright and database rights 2021 Ordnance Survey 0100031673
© Tetra Tech Limited 2021. Registered in England 1959704



North

These are the most informal of the residential areas on the site, with pedestrians and vehicle traffic sharing the same space. To aid in creating an environment that is both pleasant and safe for all users, trees would be used where possible with an understorey of vibrant low-level planting. The soft landscape would provide a suitable setting to Local Areas of Play (LAP) and plant species would provide structure, texture and colour.