


# North Littlehampton: Phase 5

## Landscape Strategy: LA.PH5.7 Shared Surface / Courtyard

- Tree planting**
  - Betula utilis var. jacquemontii
  - Prunus sargentii 'Rancho'
  - Pyrus calleryana 'Chanticleer'
- Hedges**
  - Escallonia 'Donard Radiance'
- Shrub planting**
  - Cistus x corbariensis
  - Cornus alba 'Sibirica'
  - Hypericum 'Hidcote'
  - Phormium tenax 'Bronze Baby'
  - Potentilla fruticosa 'Tangerine'
  - Lonicera nitida 'Maygreen'

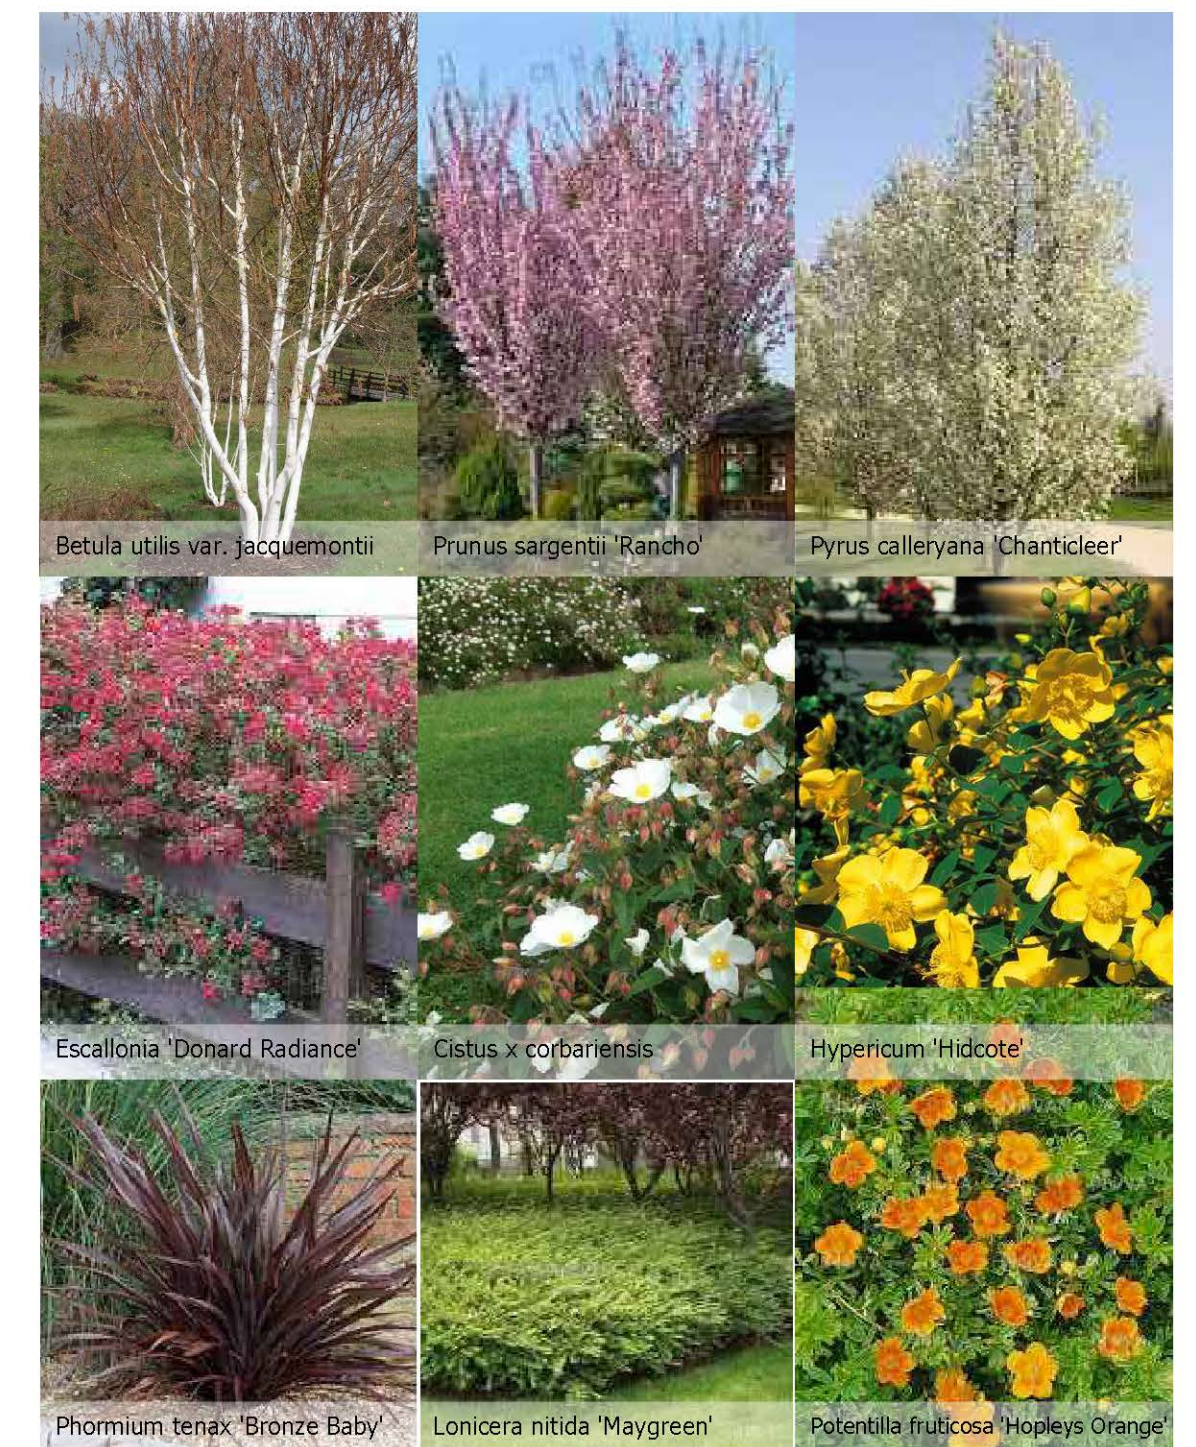

0 5 10 15 20 metres

Scale 1:200 @ A1



TC22029\_A088461-2 LA.PH5.1-PH5.8 and  
LA101-LA109 [C].dwg

25th February 2022

**tir collective**  
LANDSCAPE ARCHITECTS

Britannia House, Caerphilly Business Park, Van Road, Caerphilly, CF83 3GG  
© Tir Collective Limited 2022. Registered Company No. 13489264

These are the most informal of the residential areas on the site, with pedestrians and vehicle traffic sharing the same space. To aid in creating an environment that is both pleasant and safe for all users, trees would be used where possible with an understorey of vibrant low-level planting. The soft landscape would provide a suitable setting to Local Areas of Play (LAP) and plant species would provide structure, texture and colour.