

# North Littlehampton: Phase 5

## Landscape Strategy: Water Meadows Edge


LA.PH5.5



Tree planting  
*Tilia cordata* 'Greenspire'



Shrub planting  
*Choisya* 'Aztec Pearl'  
*Euonymus fortunei* 'Emerald Gaiety'  
*Hebe* 'Great Orme'  
*Hosta fortunei* var. *aureomarginata*  
*Luzula nivea*  
*Olearia* x *haastii*  
*Rosmarinus officinalis* 'Miss Jessop's Upright'  
*Ruscus aculeatus*  
*Sarcococca hookeriana* digyna  
*Viburnum davidii*

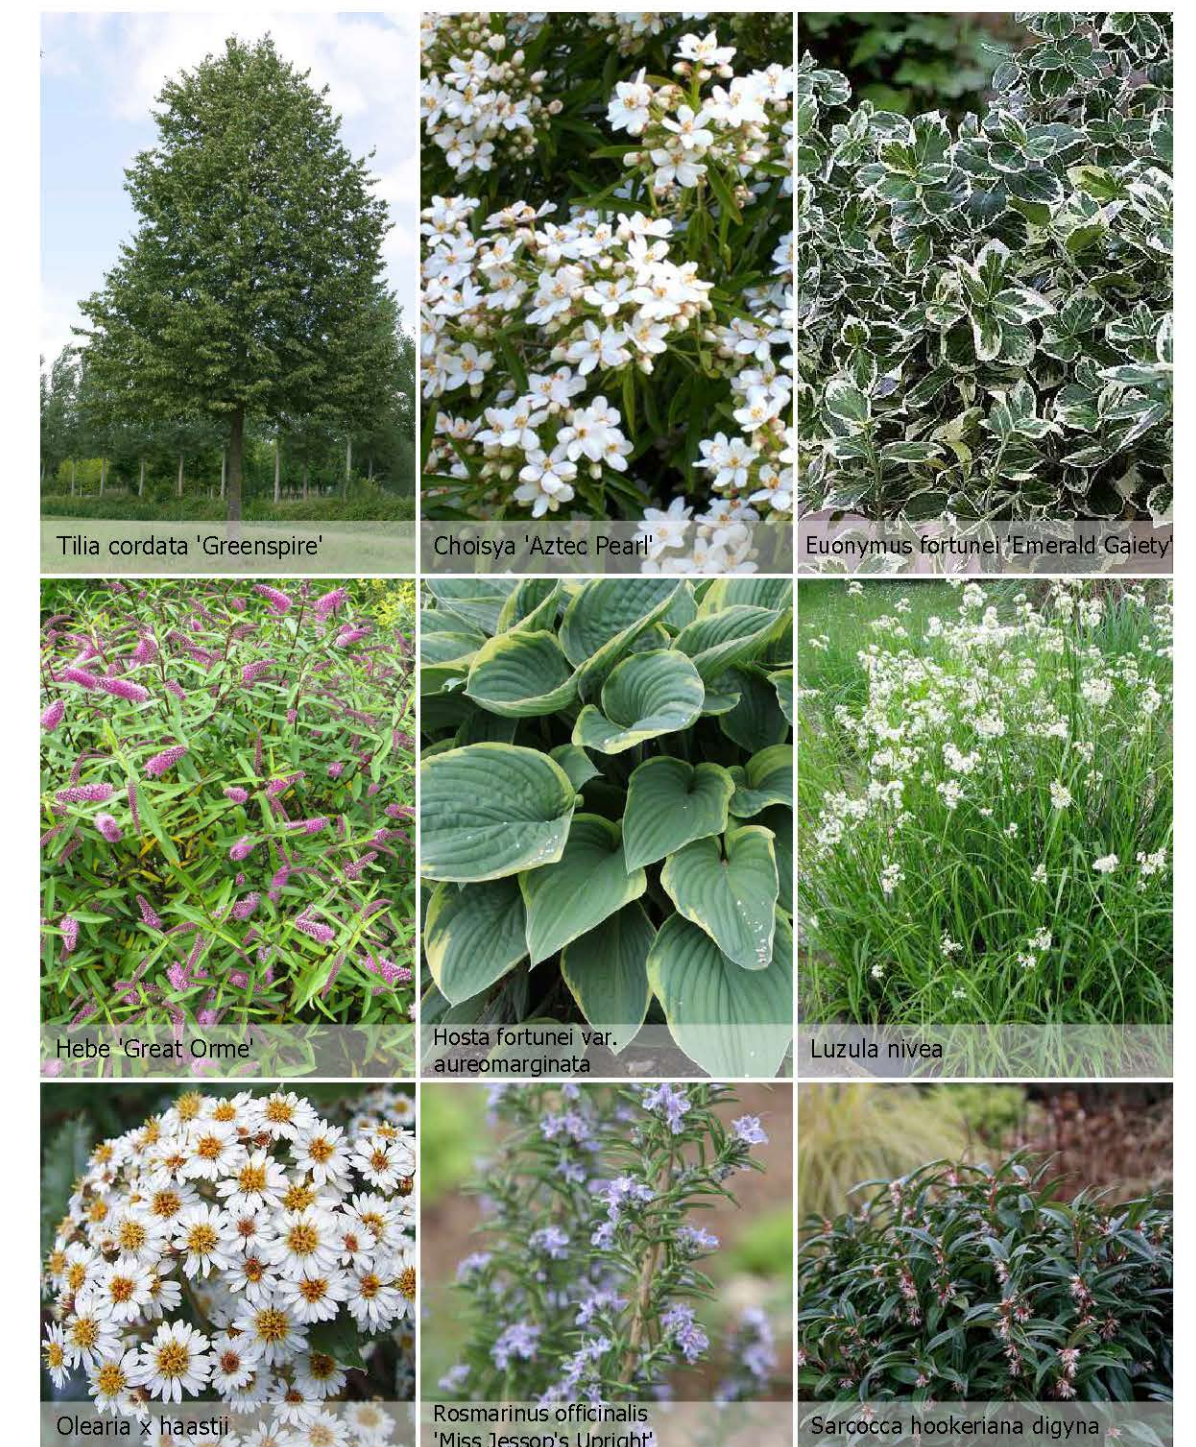

0 5 10 15 20 25 50 m

Scale 1:500 @ A1



TC22029\_A088461-2 LA.PH5.1-PH5.8 and  
LA101-LA109 [C].dwg

25th February 2022

tir collective  
LANDSCAPE ARCHITECTS

Britannia House, Caerphilly Business Park, Van Road, Caerphilly, CF83 3GG  
© Tir Collective Limited 2022. Registered Company No. 13489264

Adjoining the proposed development to the north is the existing water meadows relating to the Black Ditch further north. The properties here overlook the water meadows. The proposed landscape would mimic the proposals fronting the Central Wetland, to achieve a transitional zone between the development edge and the water meadow edge.