



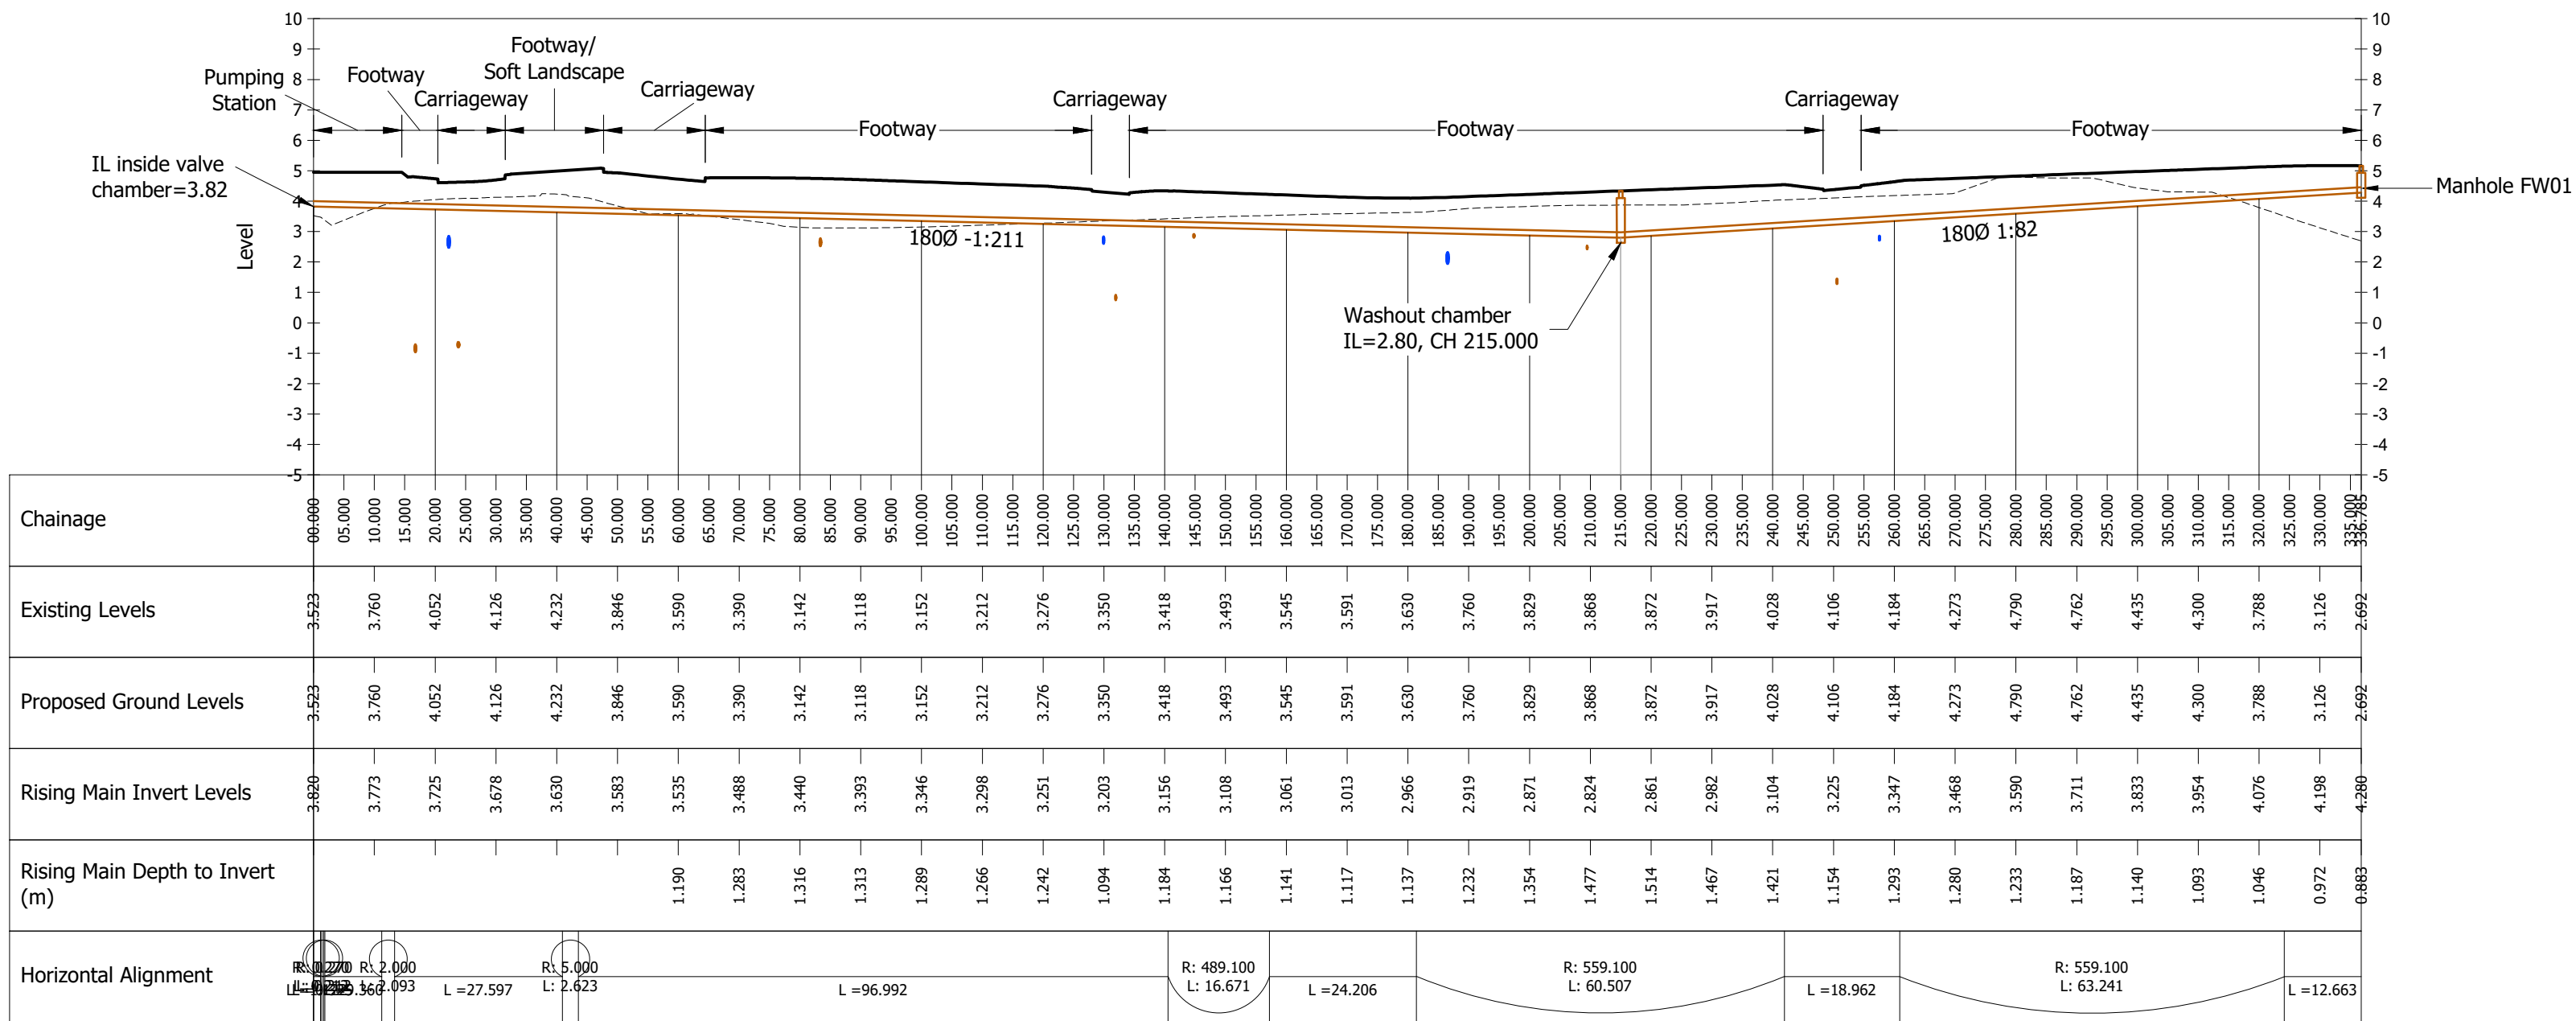

FOR INFORMATION
NOT FOR CONSTRUCTION

P2	Revised to suit amended route. (IC)	SF	25/05/21
P1	Initial Issue. (TC)	SF	06/02/20

rev.	amendment	checked	date
------	-----------	---------	------

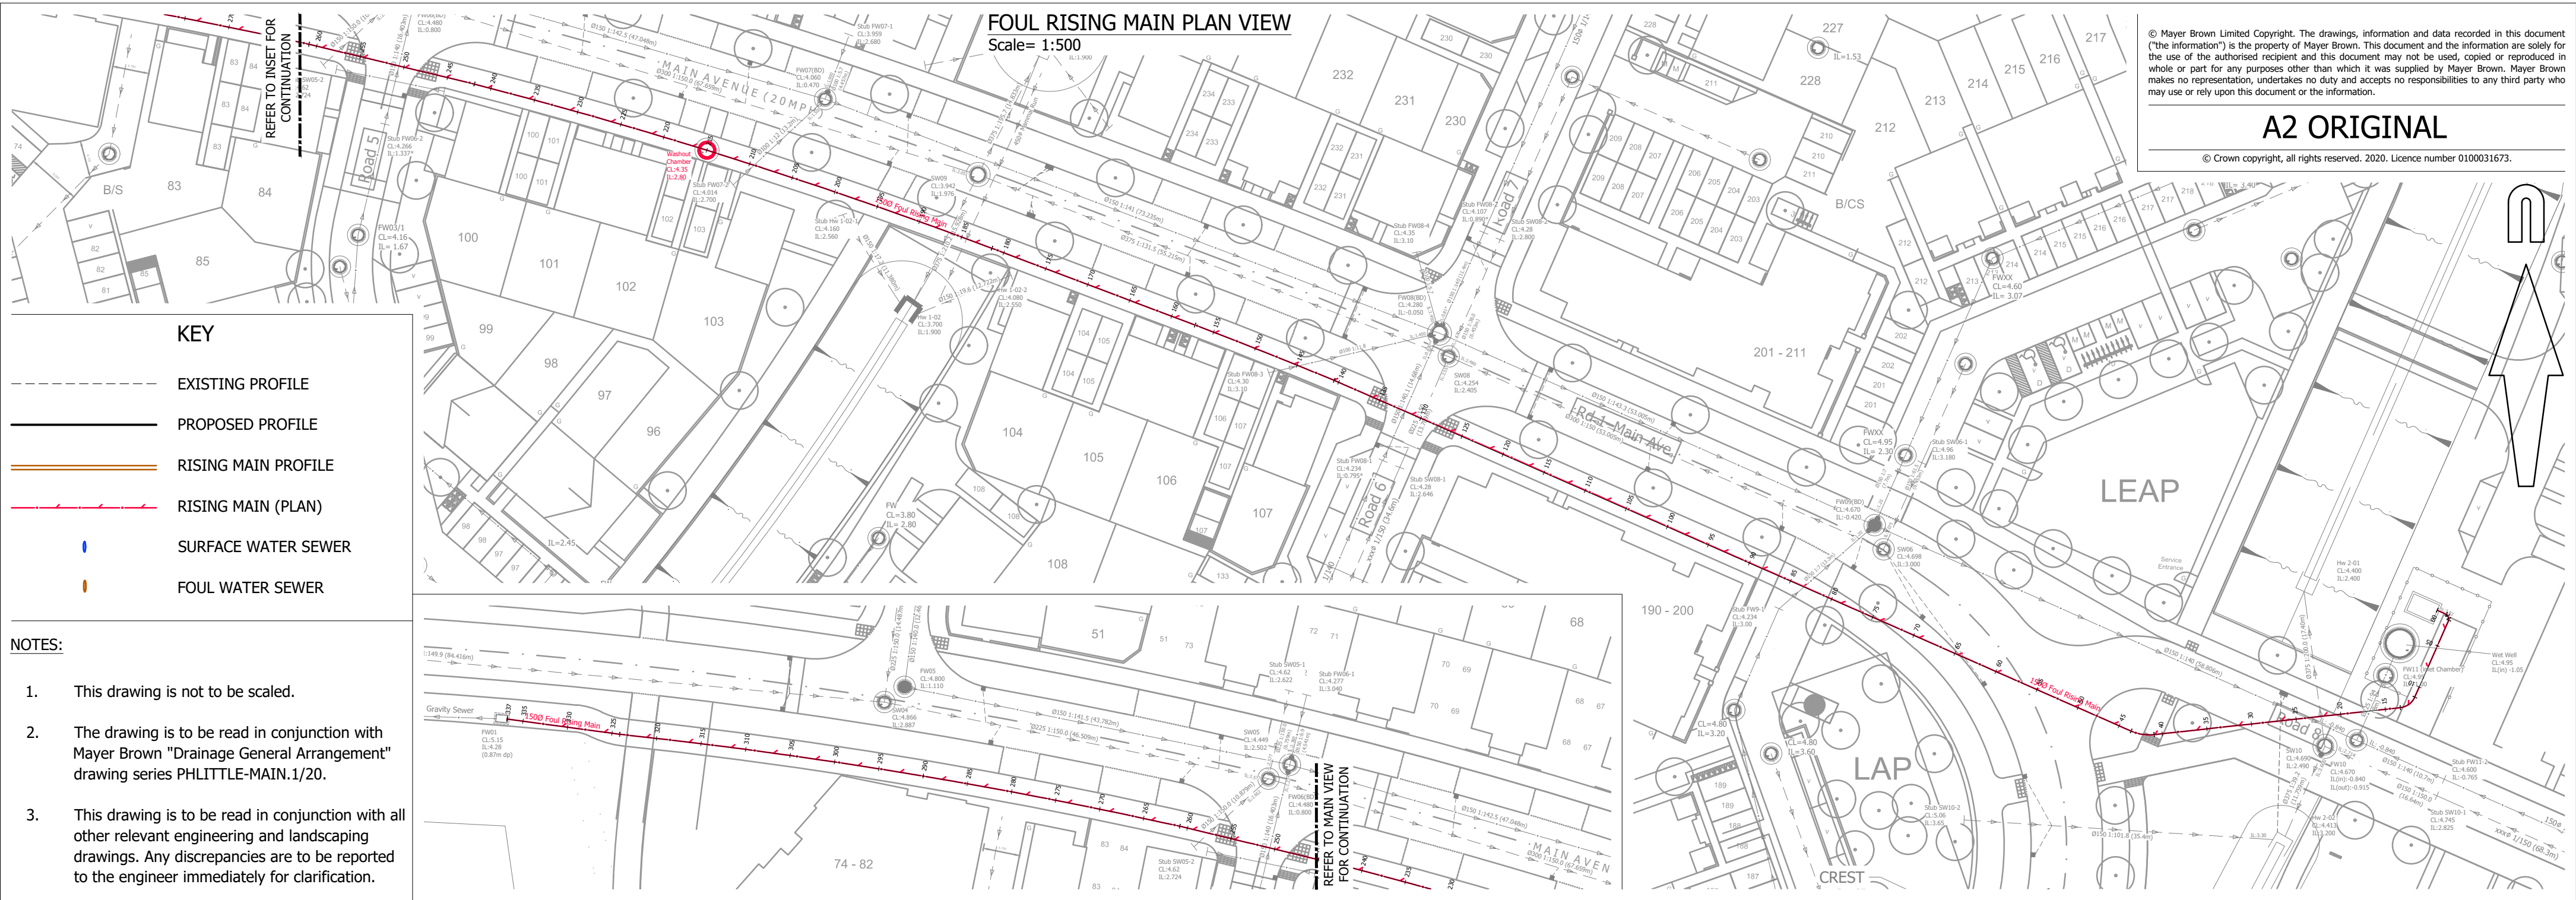

Mayer Brown Limited
Lion House, Oriental Road, Woking, Surrey GU22 8AR
Telephone 01483 750 508 Fax 01483 750 437
wokingoffice@mayerbrown.co.uk www.mayerbrown.co.uk

client
PERSIMMON HOMES THAMES VALLEY

project
**NORTH LITTLEHAMPTON
EAST OF WETLANDS
MAIN AVENUE & NORTHERN CROSSING**

scale
AS SHOWN

date
JUNE 2020

title
FOUL RISING MAIN LONGITUDINAL SECTION

drawing number
A/PHLITTLE-MAIN.1/23

Mayer Brown Limited jobcode
-

suitability
-

revision
P2

drawing number
A/PHLITTLE-MAIN.1/23