
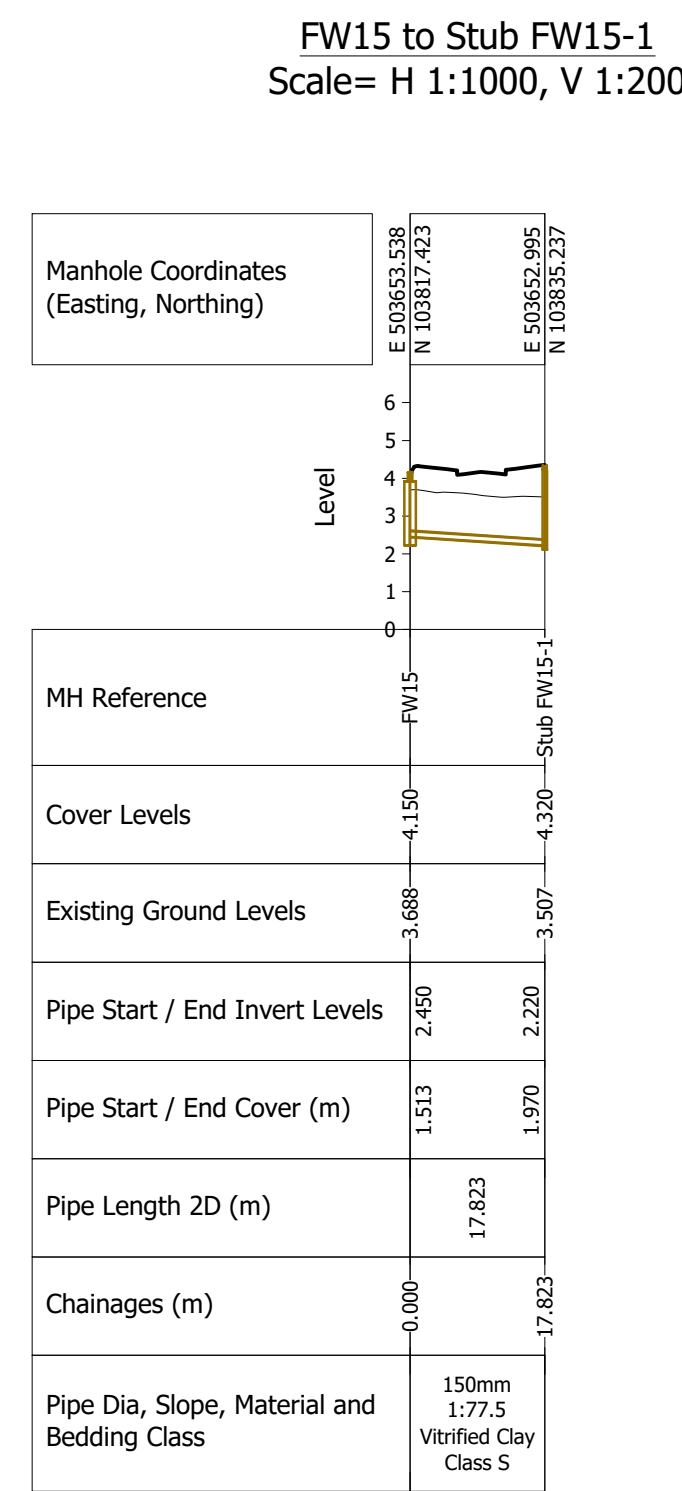
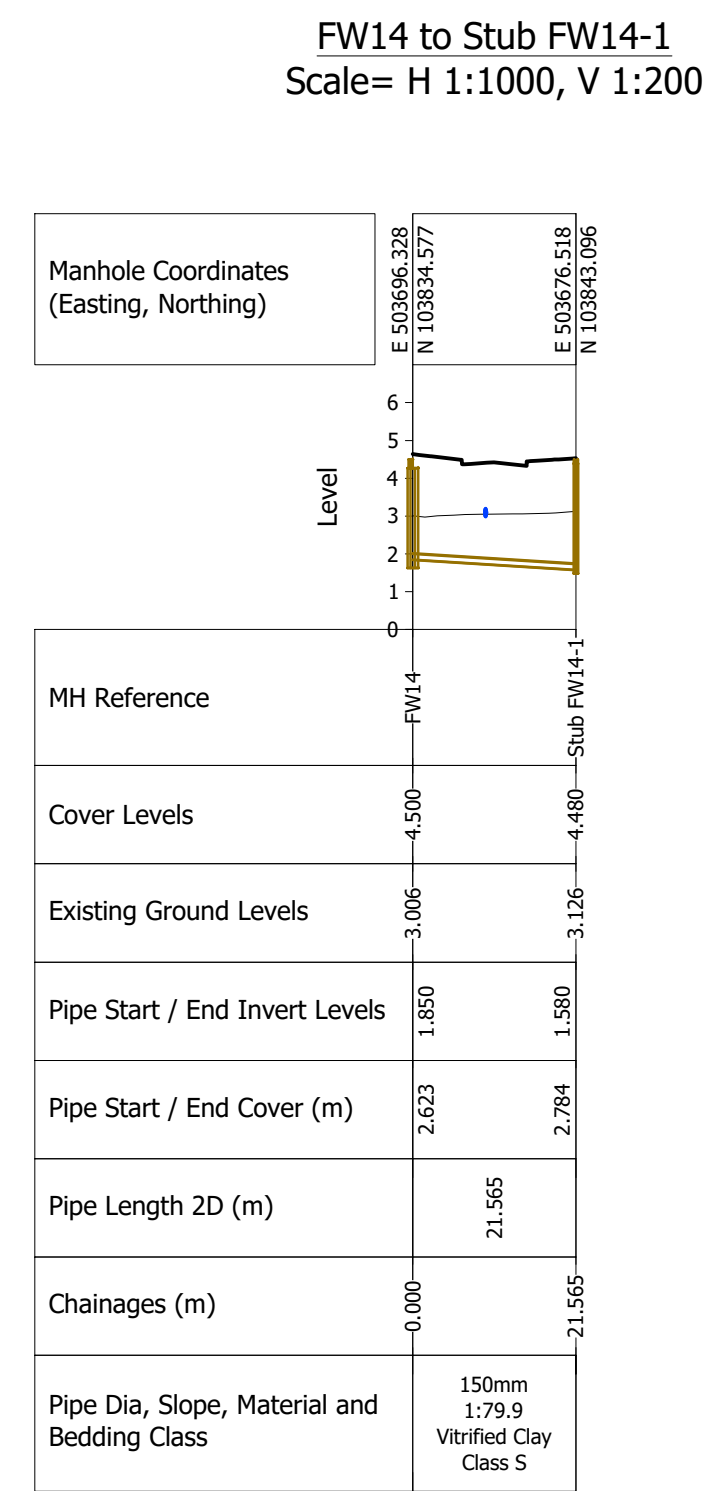
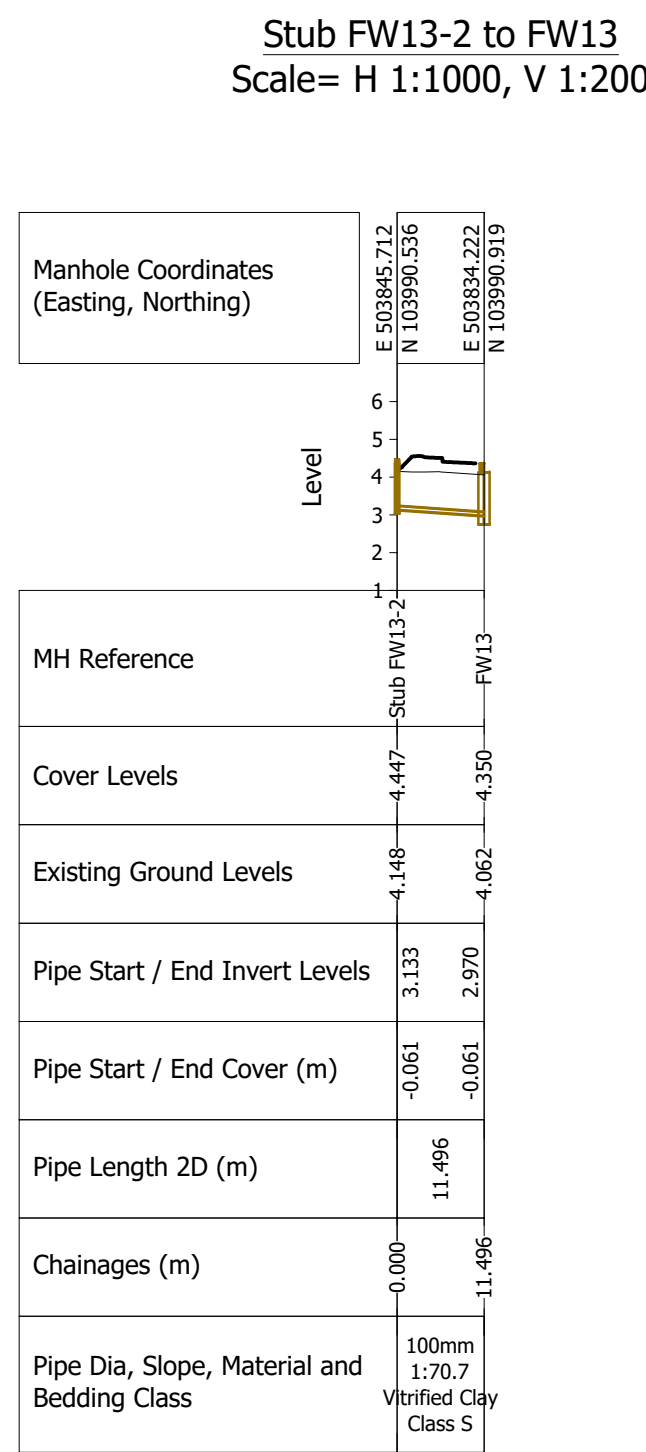
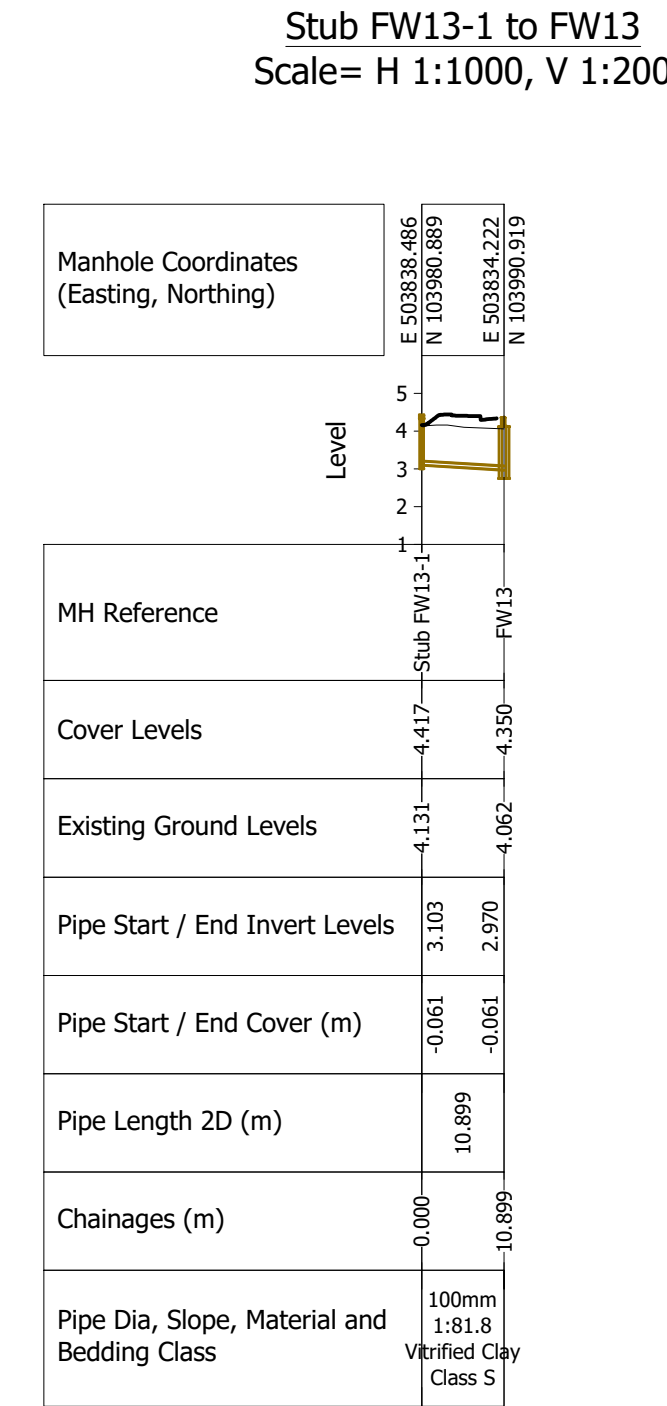
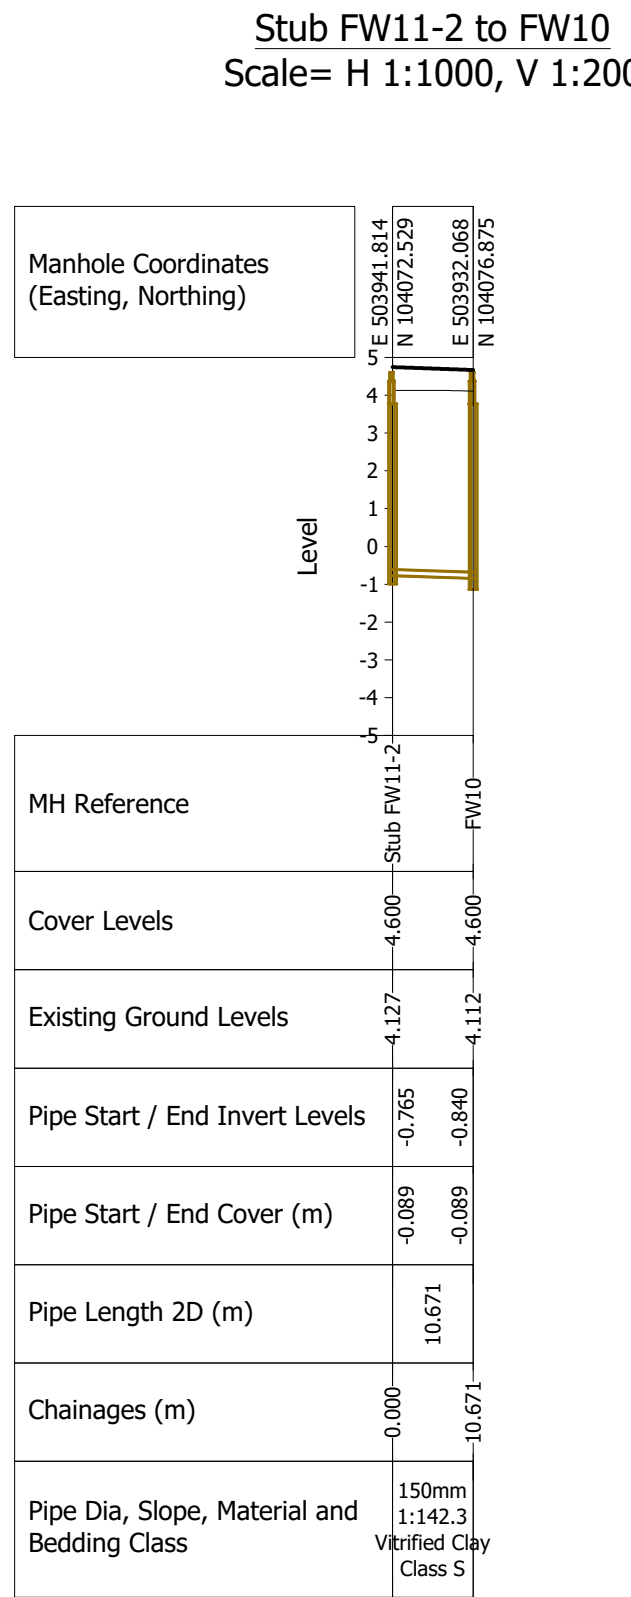
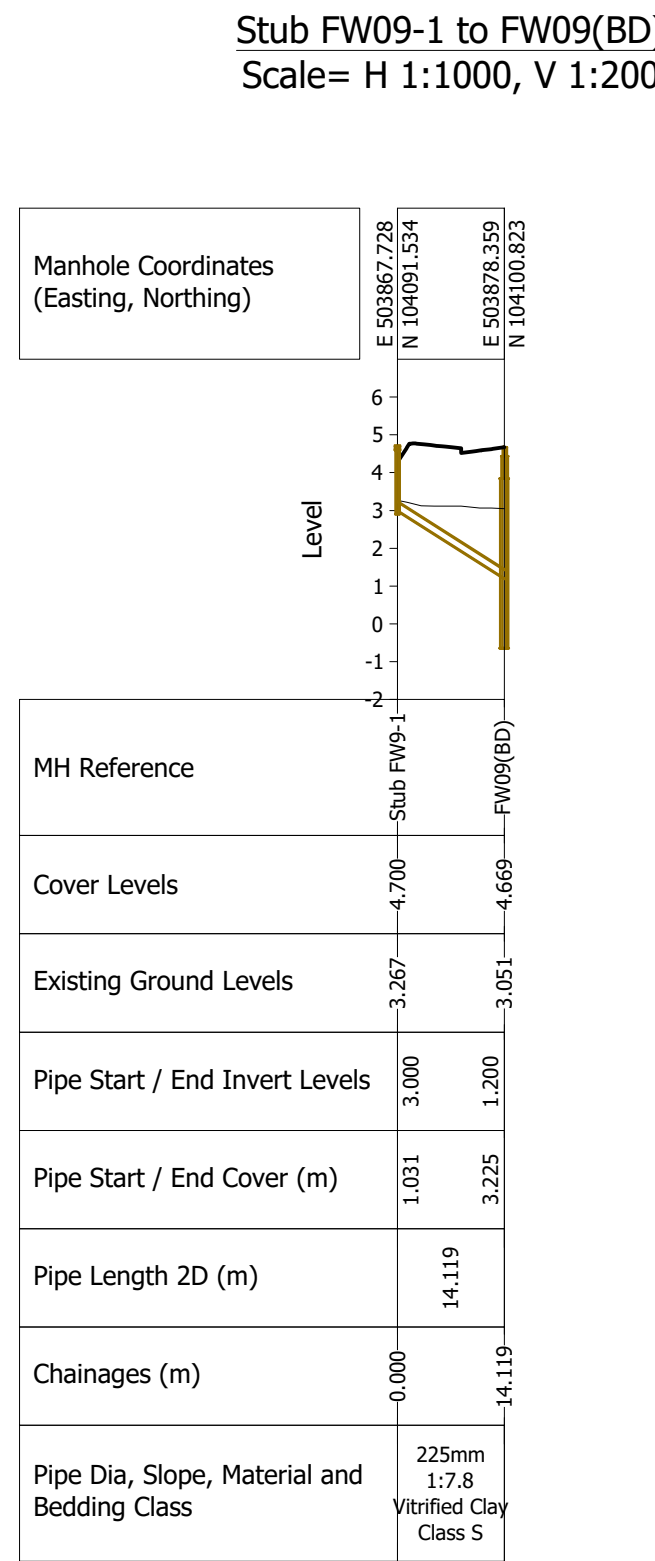
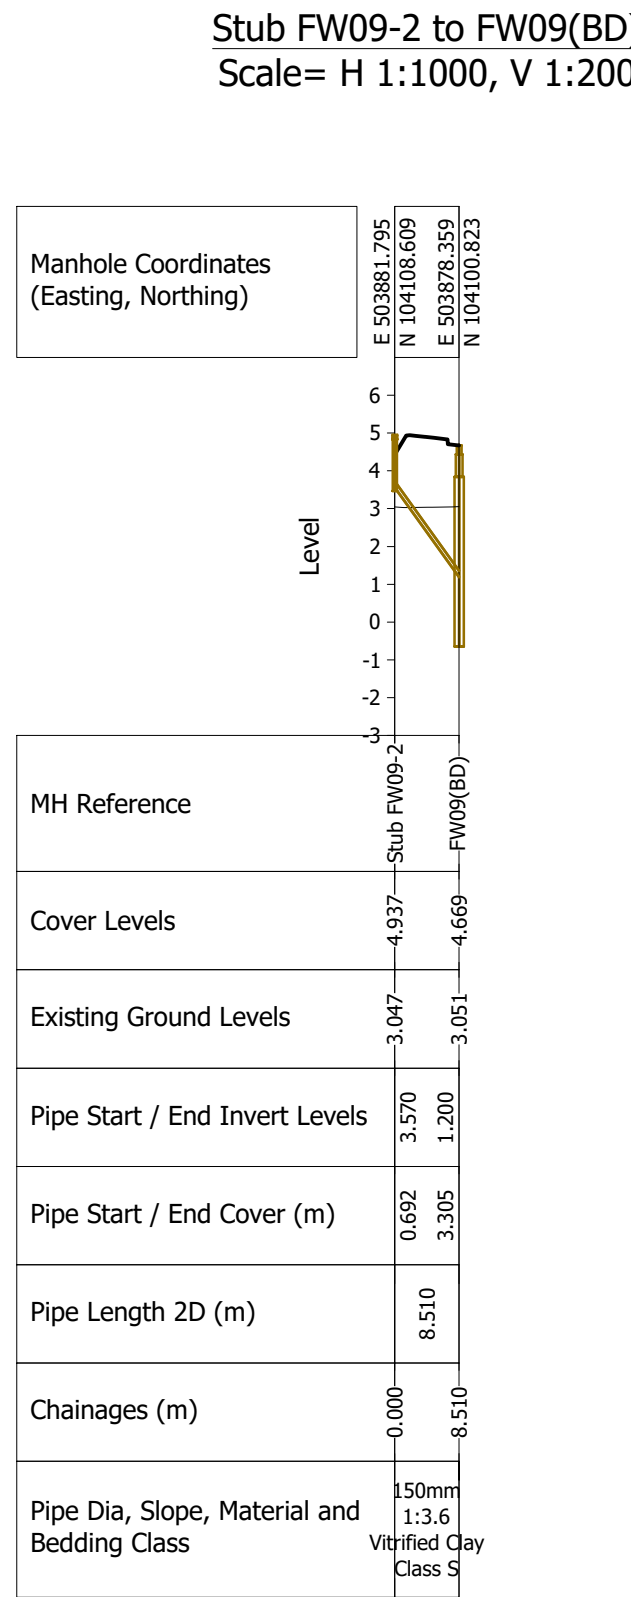
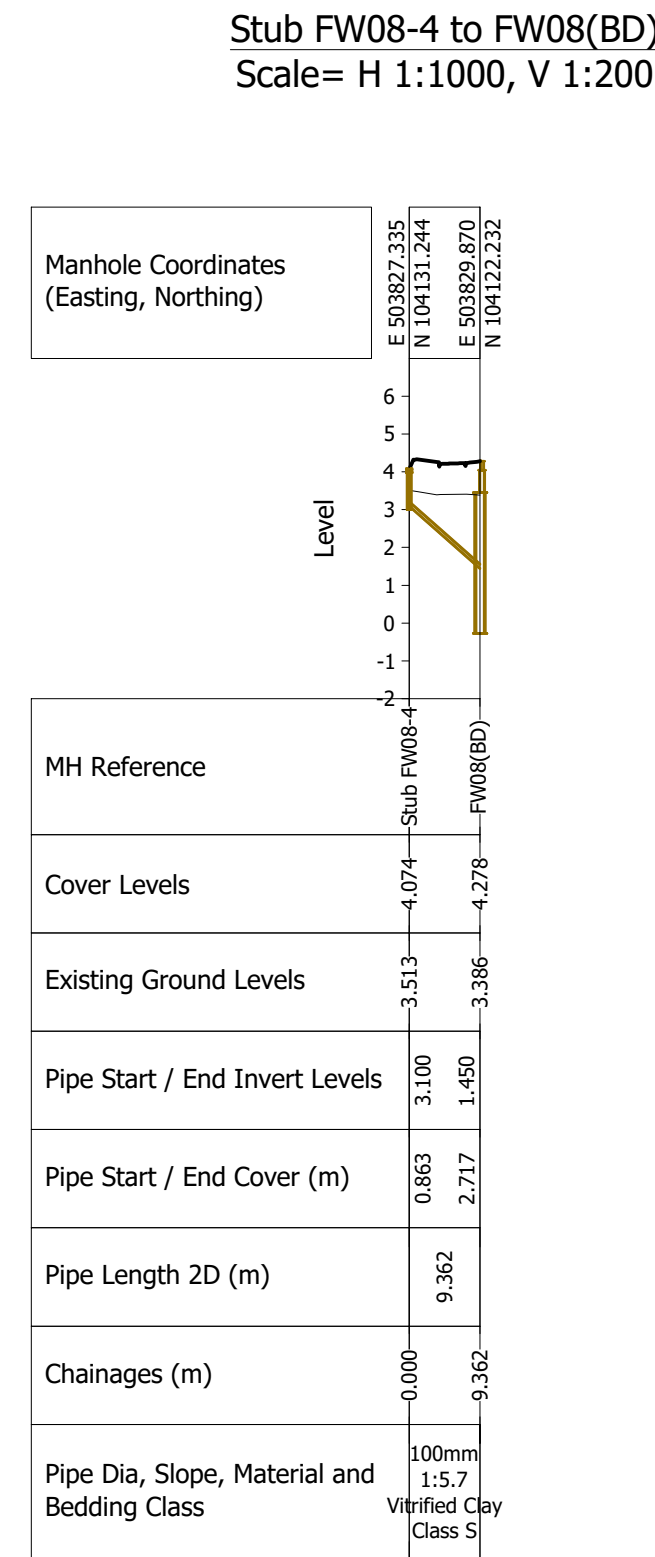
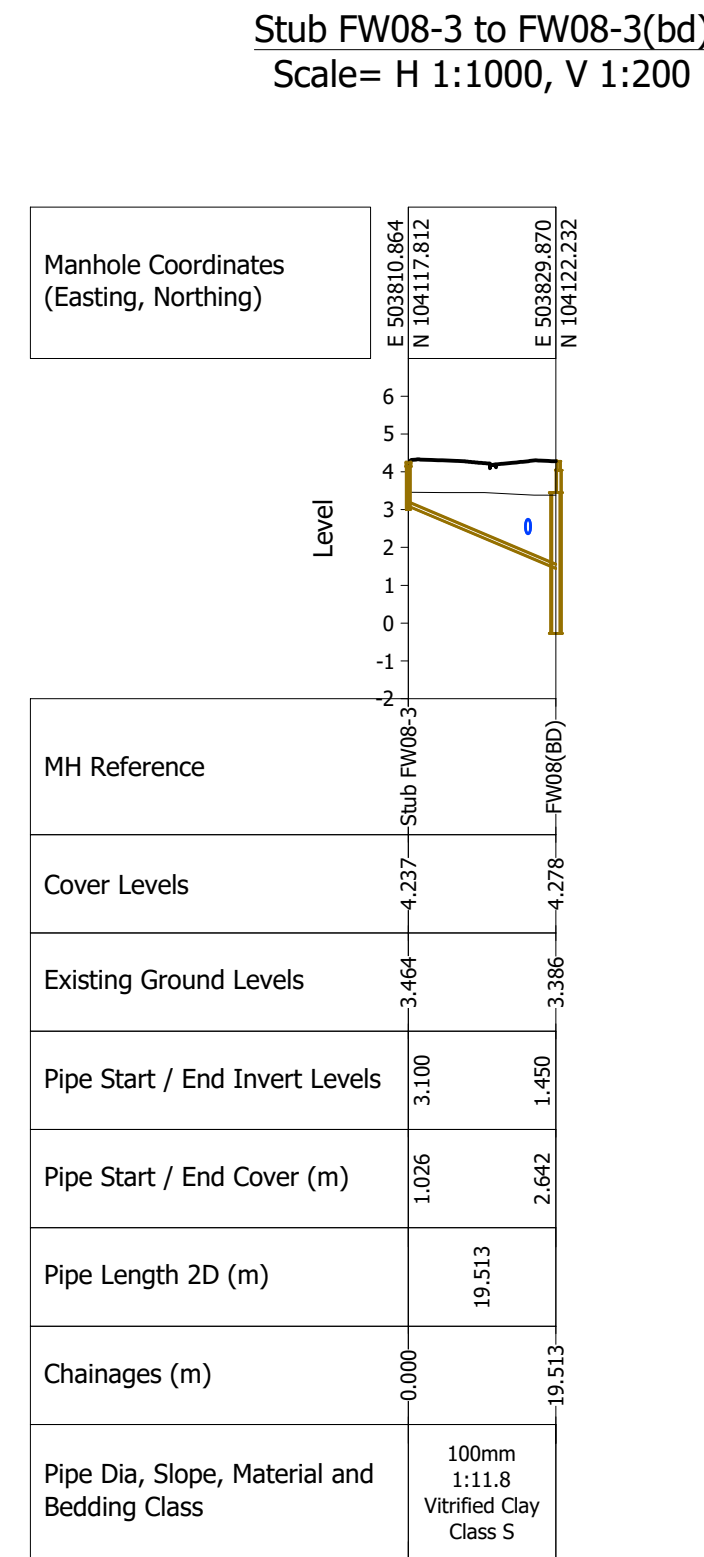
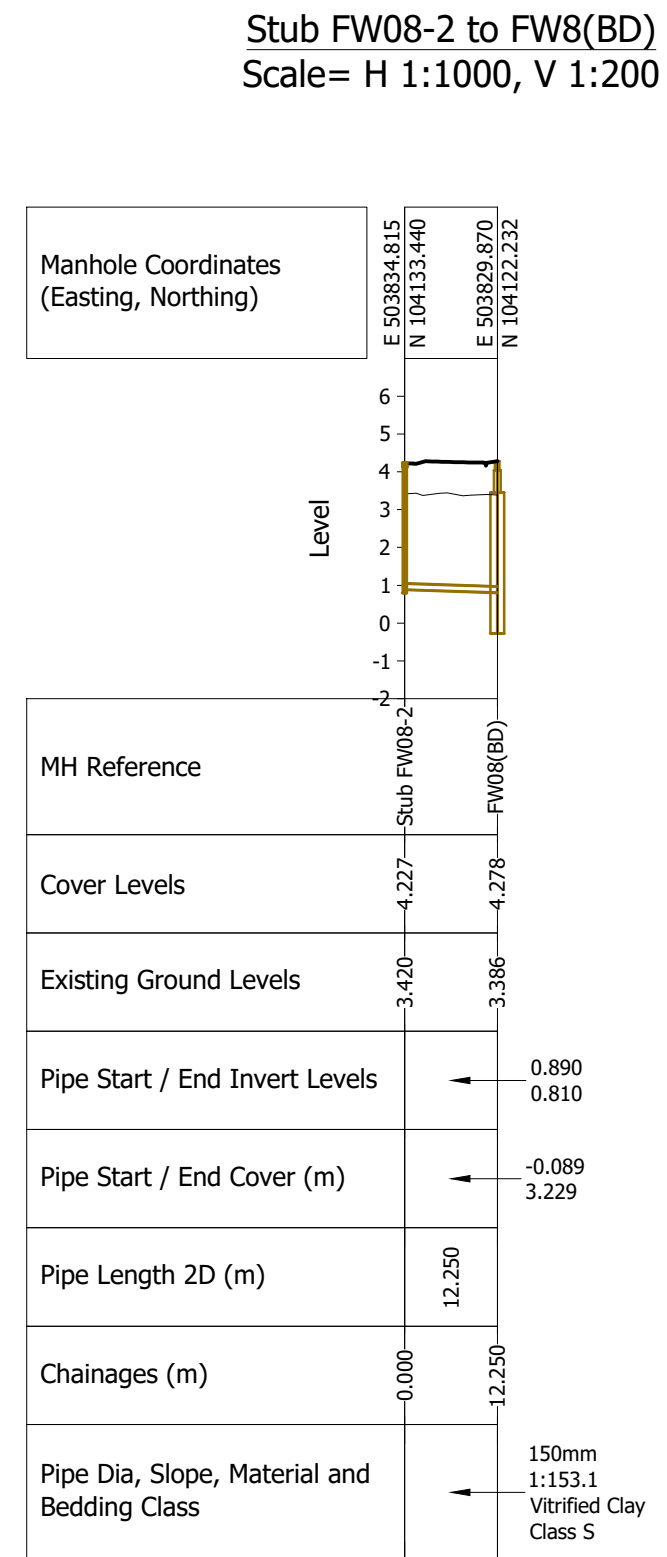
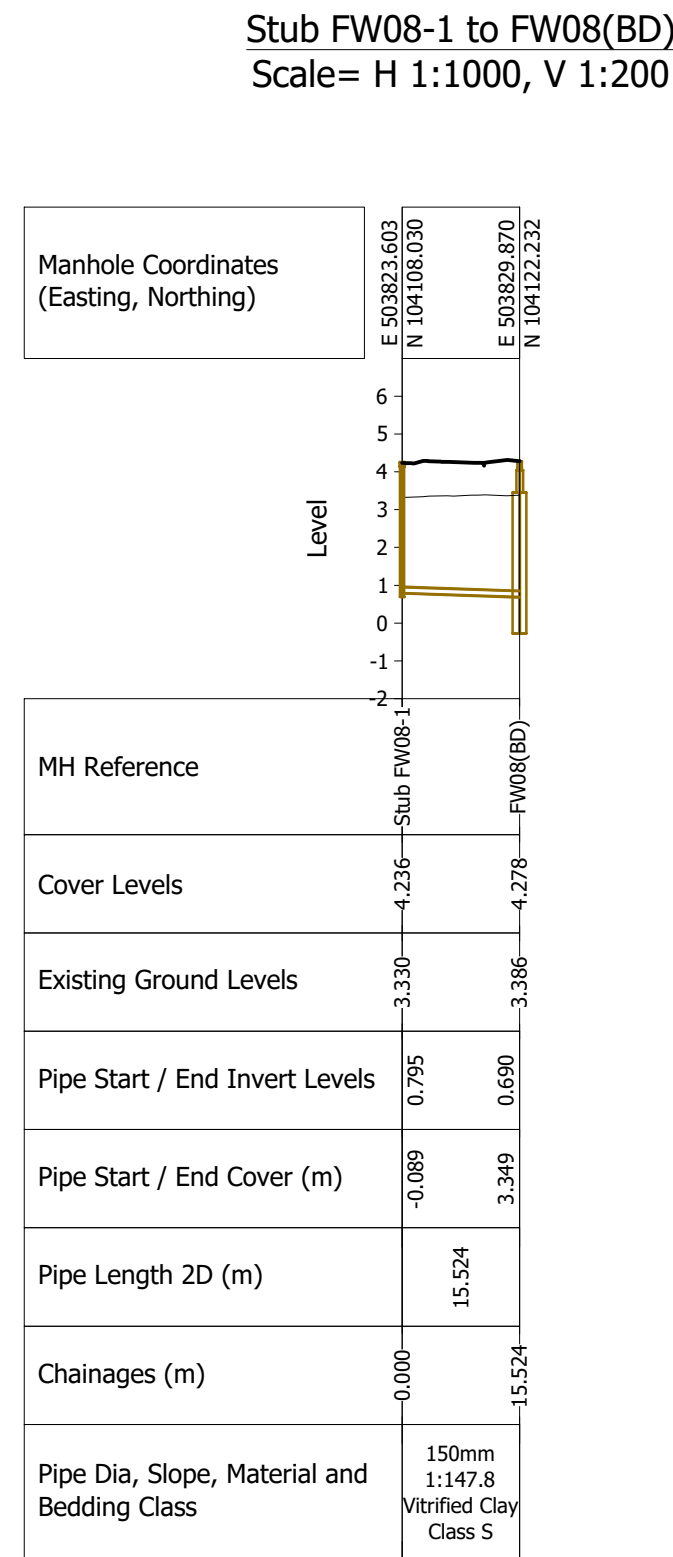
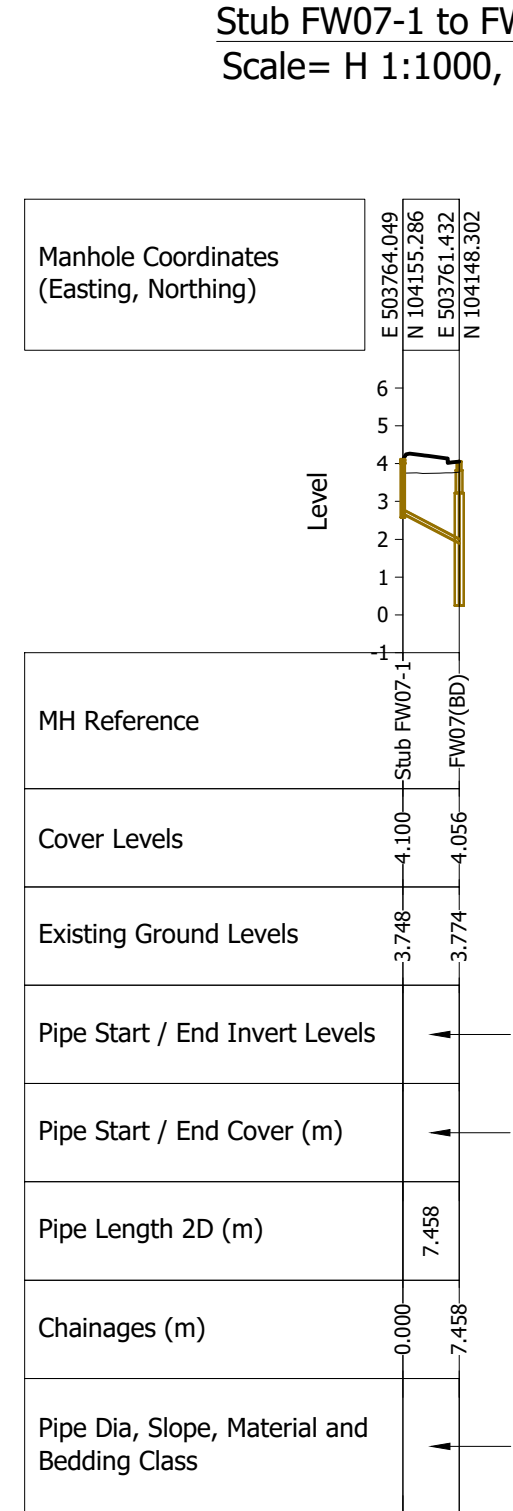
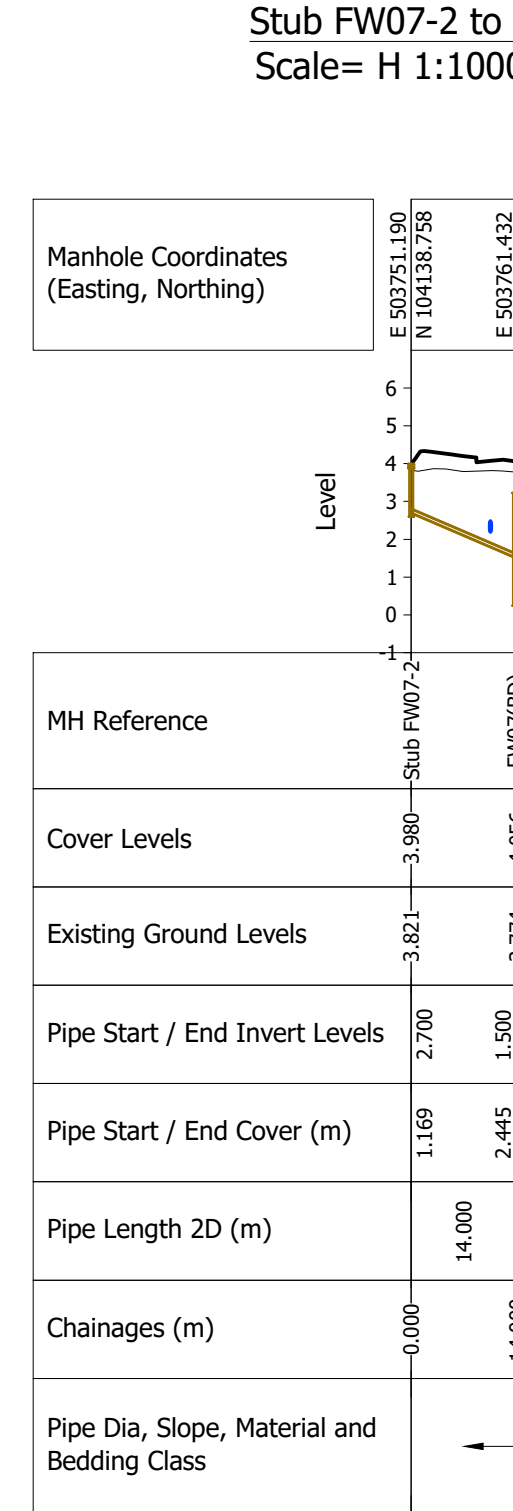
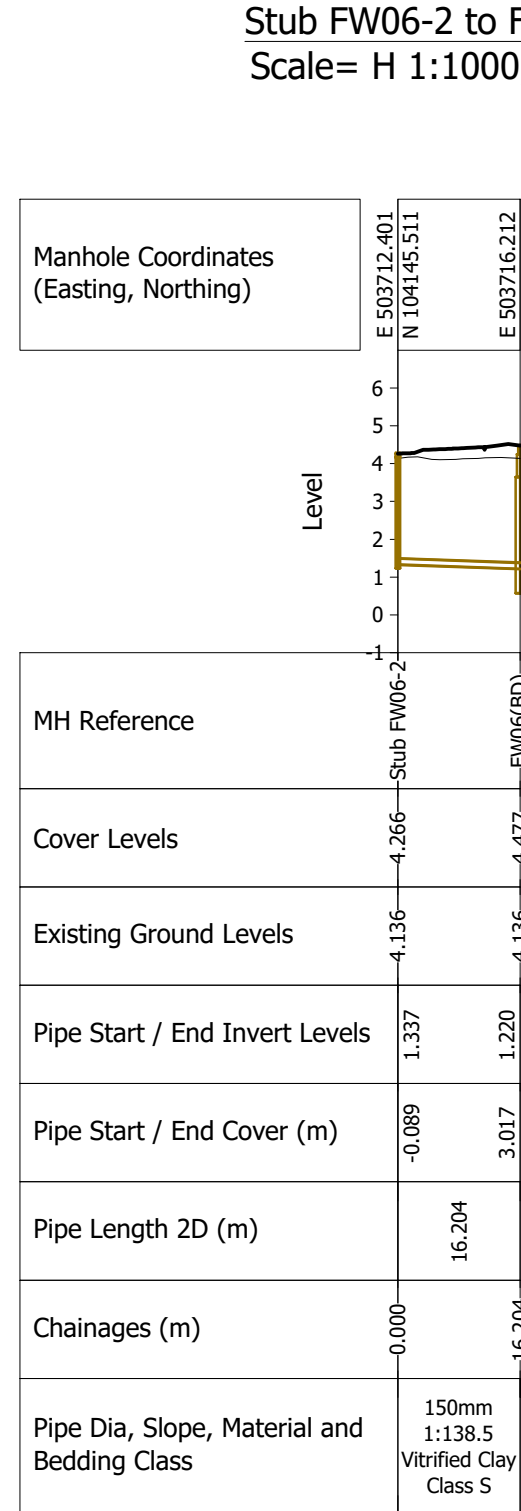
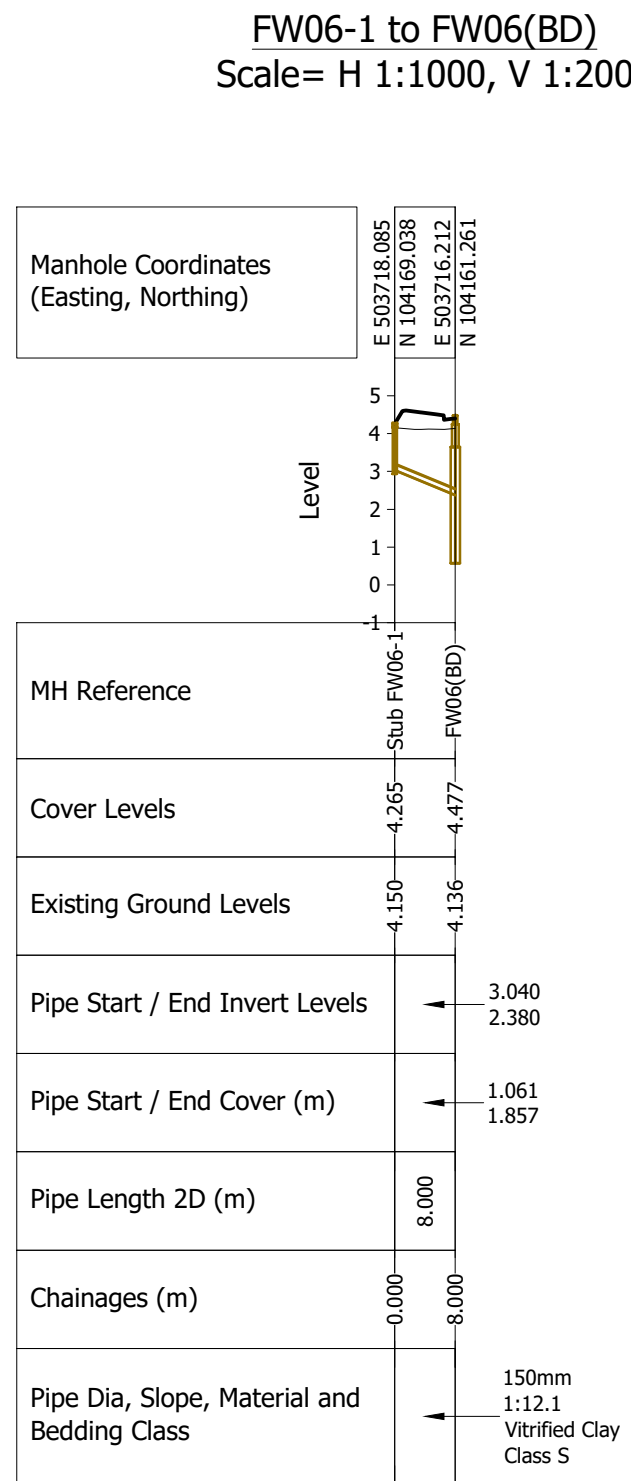
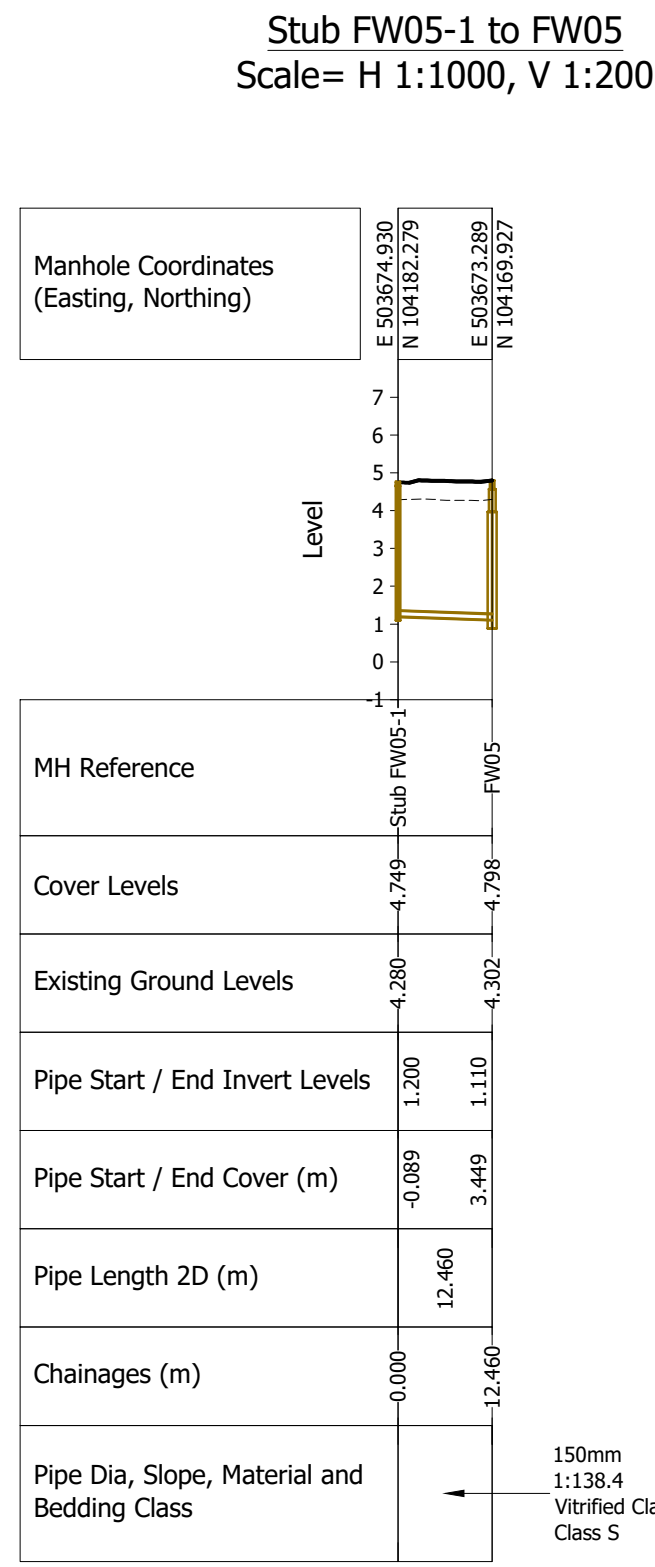
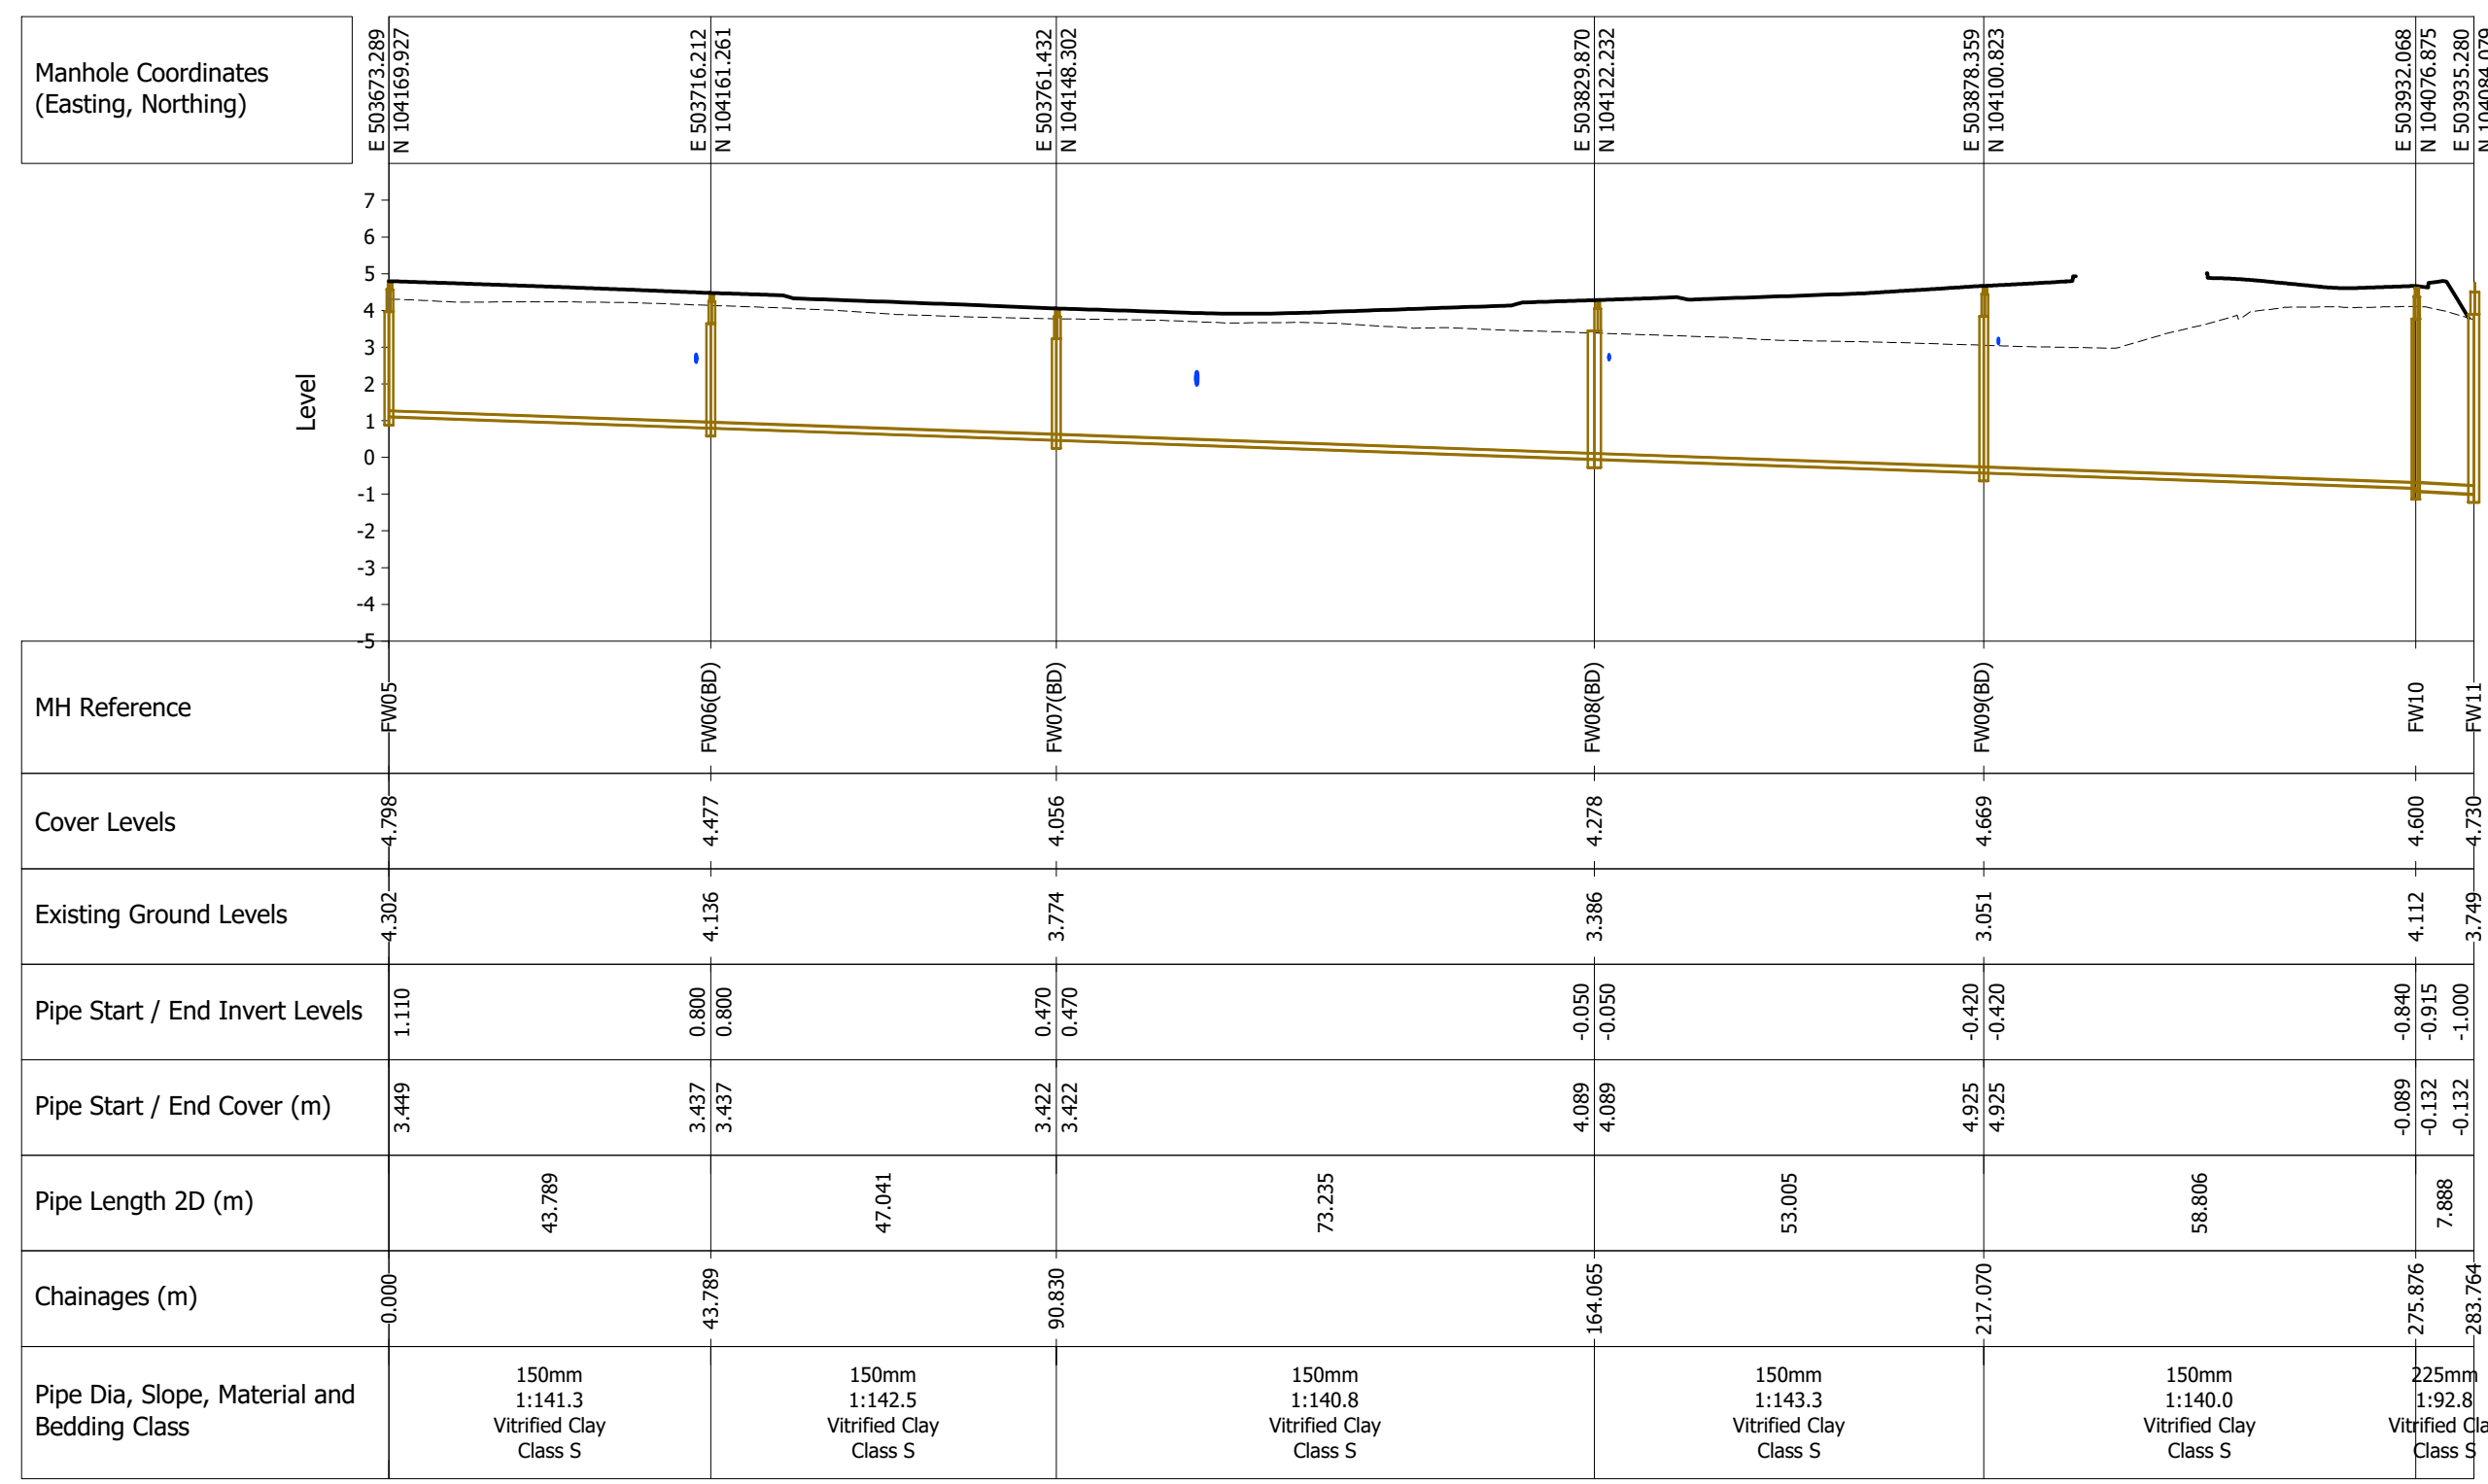
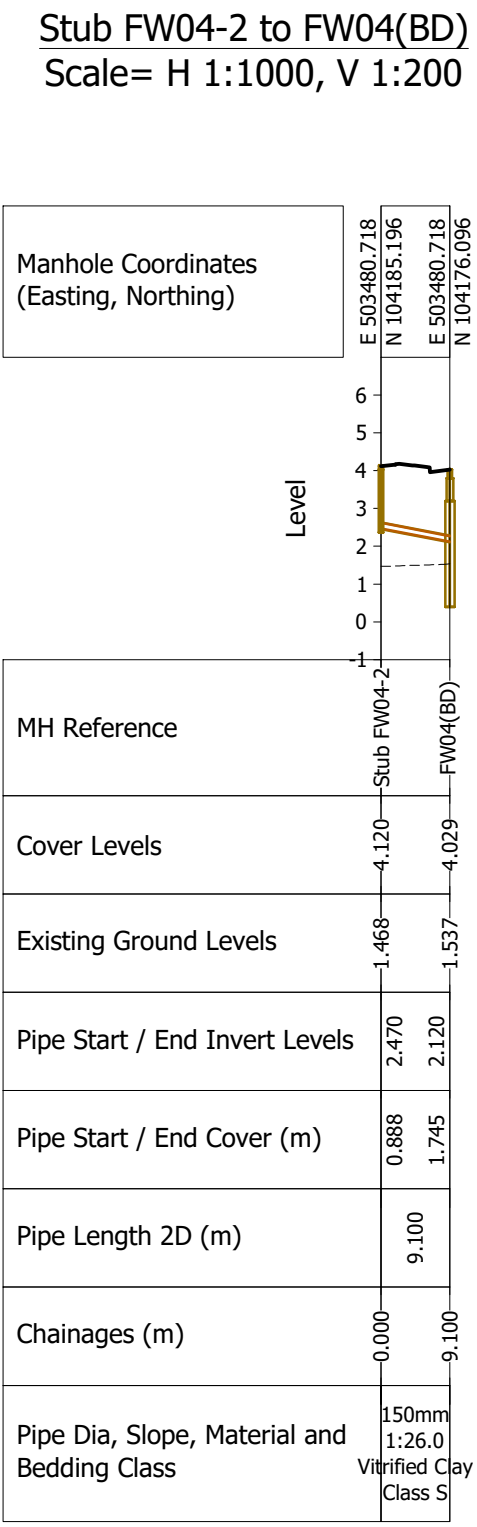
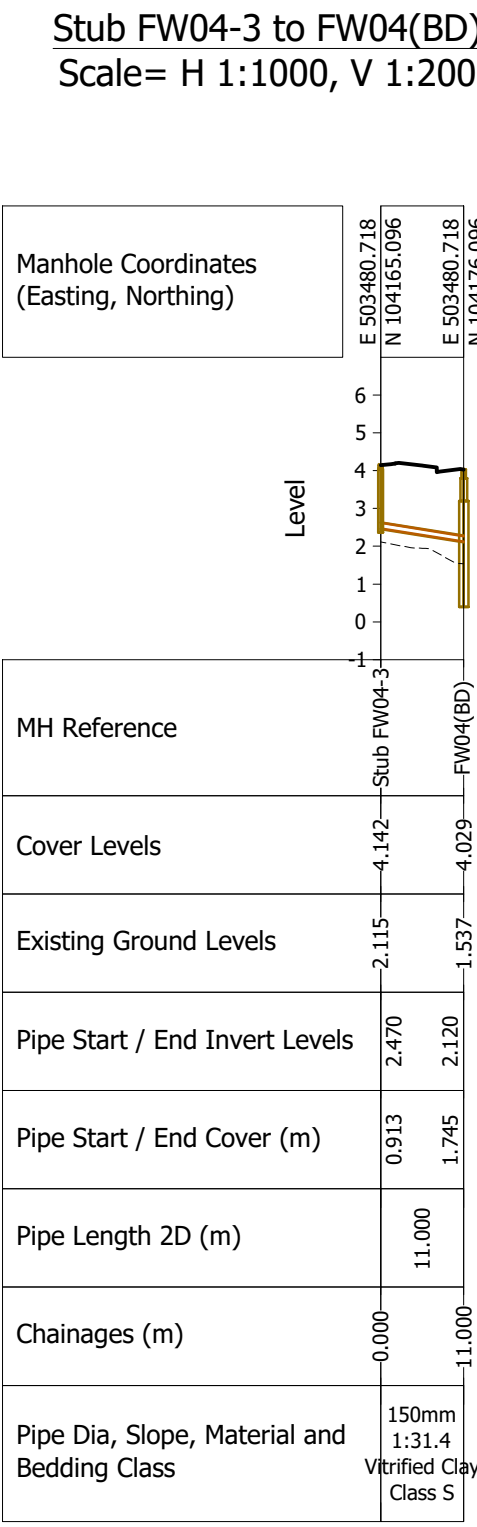


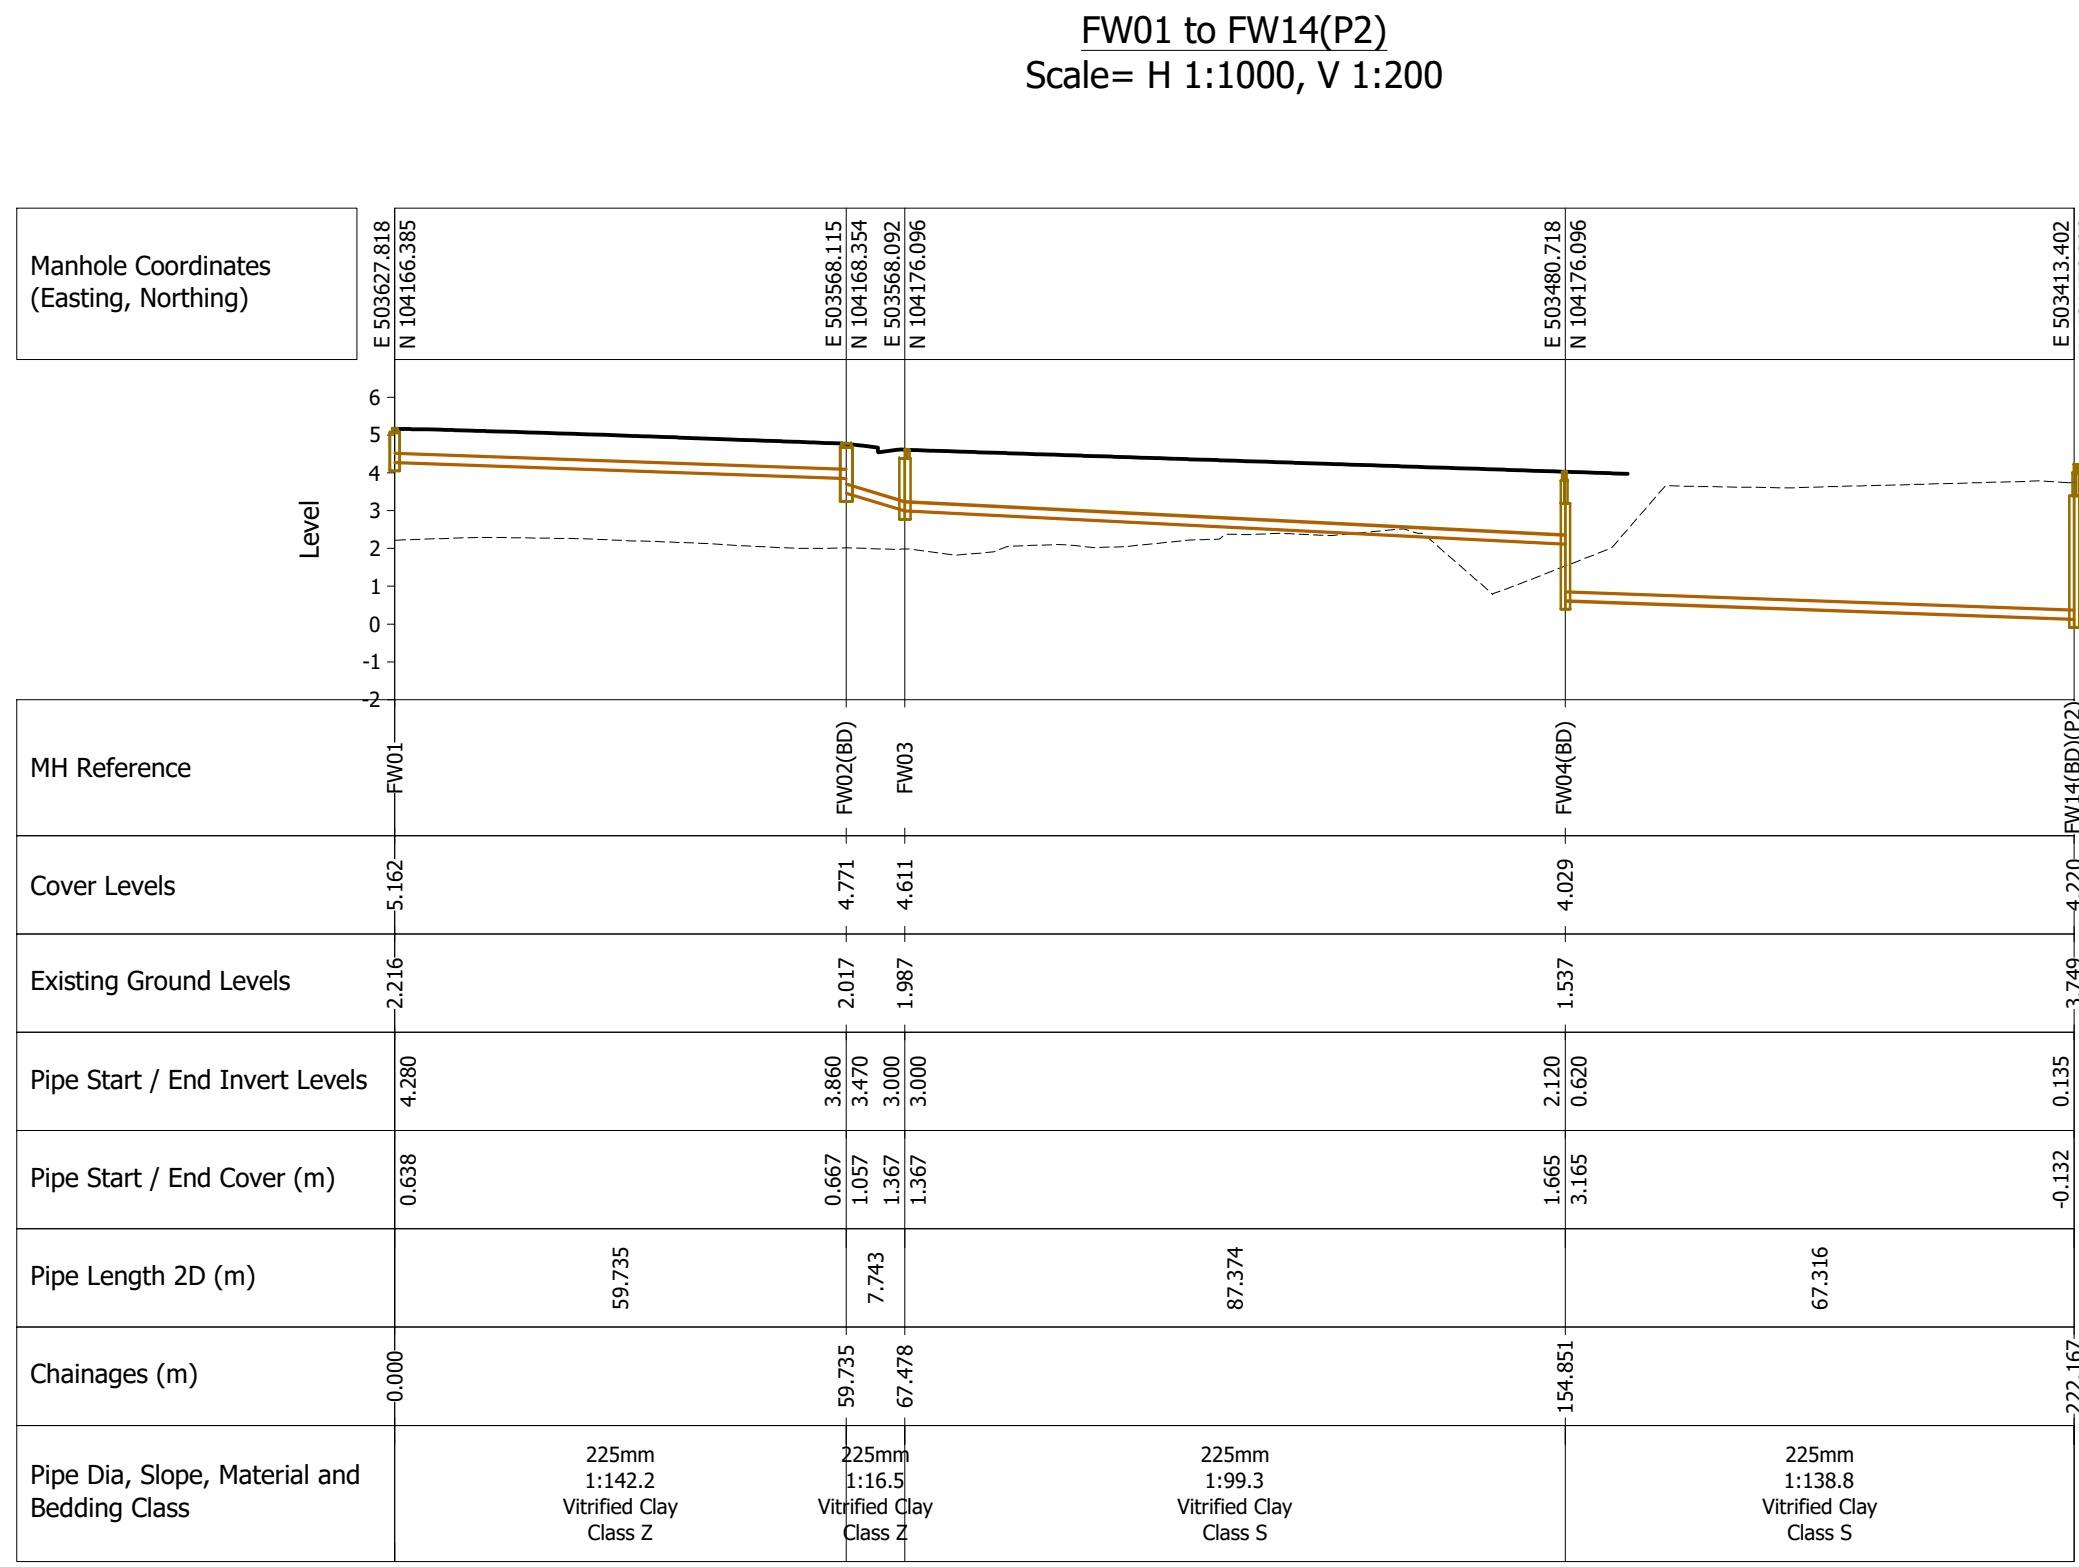

© Mayer Brown Limited Copyright. This drawing, information and data contained in this document ("the information") is the property of Mayer Brown. The information and data contained in this document are provided for the use of the information recipient and the recipient shall not use the information for any other purpose without the prior written consent of Mayer Brown. Mayer Brown makes no representation, undertaking or warranty in relation to any third party who may rely on the information.

A0 ORIGINAL

© Crown copyright and database rights 2021. Ordnance Survey 100031073.

KEY

- EXISTING PROFILE
- PROPOSED PROFILE
- FOUL WATER SEWER PROFILE

NOTES:

- This drawing is not to be scaled.
- The drawing is to be read in conjunction with Mayer Brown "Drainage General Arrangement" drawing series PHILITTLE-MAIN.1/20.
- This drawing is to be read in conjunction with all other relevant engineering and landscaping drawings. Any discrepancies are to be reported to the engineer immediately for clarification.

FOR INFORMATION

P2	Long sections updated following redesign completed in May 2021. (JC)	SF	07/06/2020
P1	Initial Issue. (TC)	SF	06/02/2020
rev.	amendment	checked	date
			
client			
PERSIMMON HOMES THAMES VALLEY			
project			
NORTH LITTLEHAMPTON EAST OF WETLANDS MAIN AVENUE & NORTHERN CROSSINGS			
scale	H=1:1000, V=1:200	drawn by TC	checked by SF
date	DECEMBER 2019	cad file 22.DWG	
title			
FOUL WATER DRAINAGE LONGITUDINAL SECTIONS			
Mayer Brown limited jobcode		submittal	revision P2
drawing number		A/PH/LITTLE-MAIN.1/22	