



A1 ORIGINAL


© Crown copyright and database rights 2020, Ordnance Survey 0100031673.

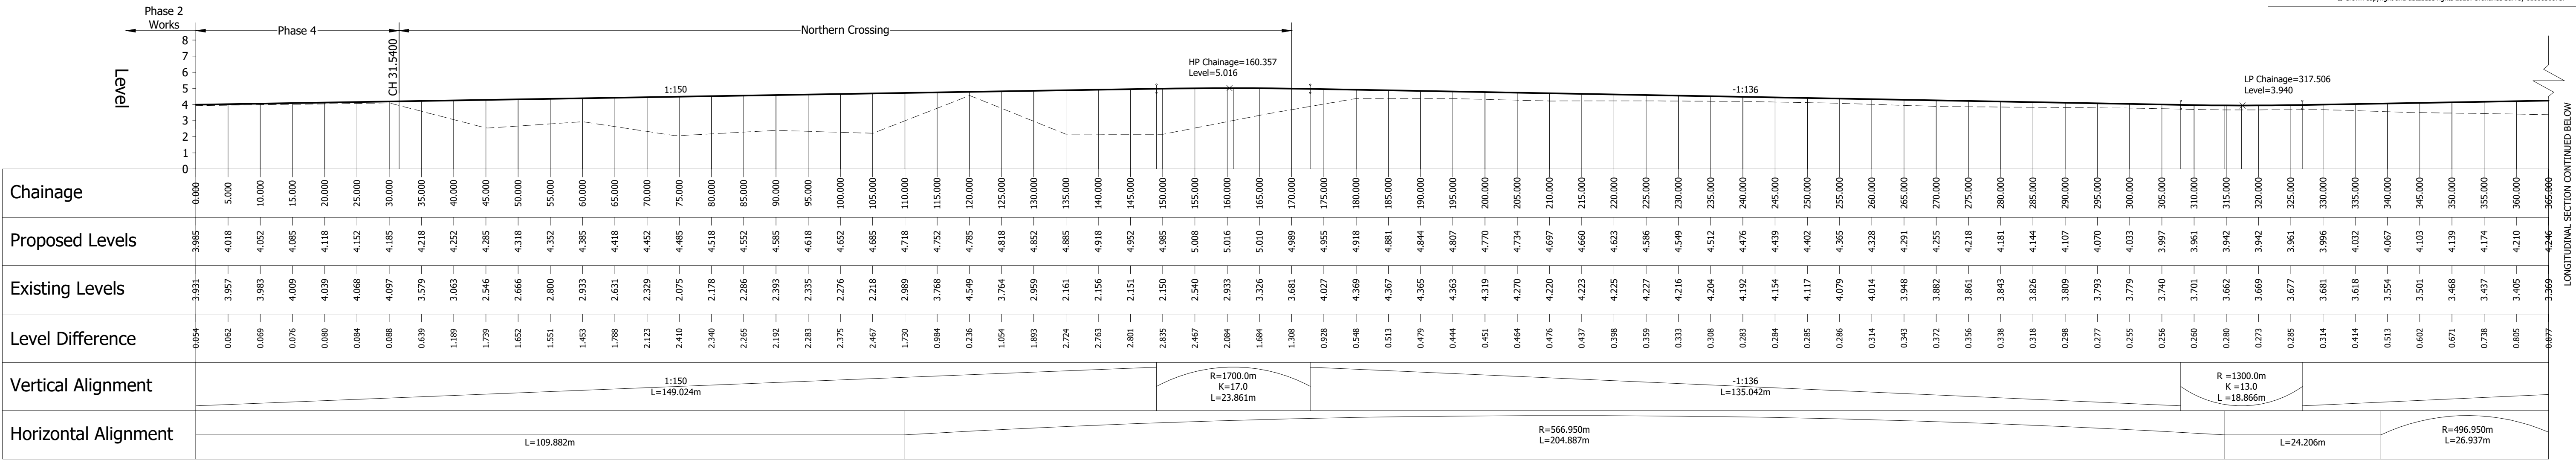

LONGITUDINAL SECTION ALONG MAIN AVENUE
Chainage 0.000 to 365.000

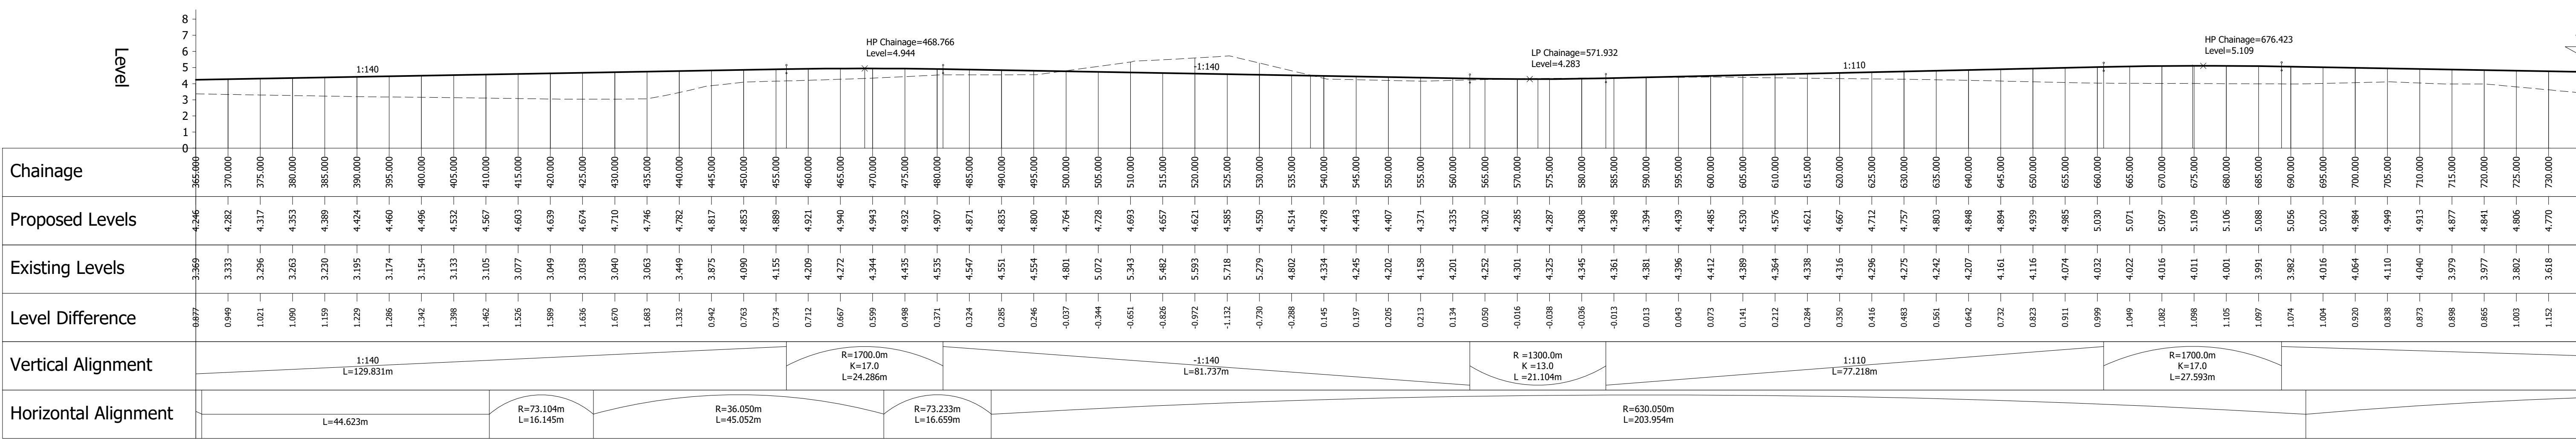

LONGITUDINAL SECTION ALONG MAIN AVENUE
Chainage 365.000 to 765.000

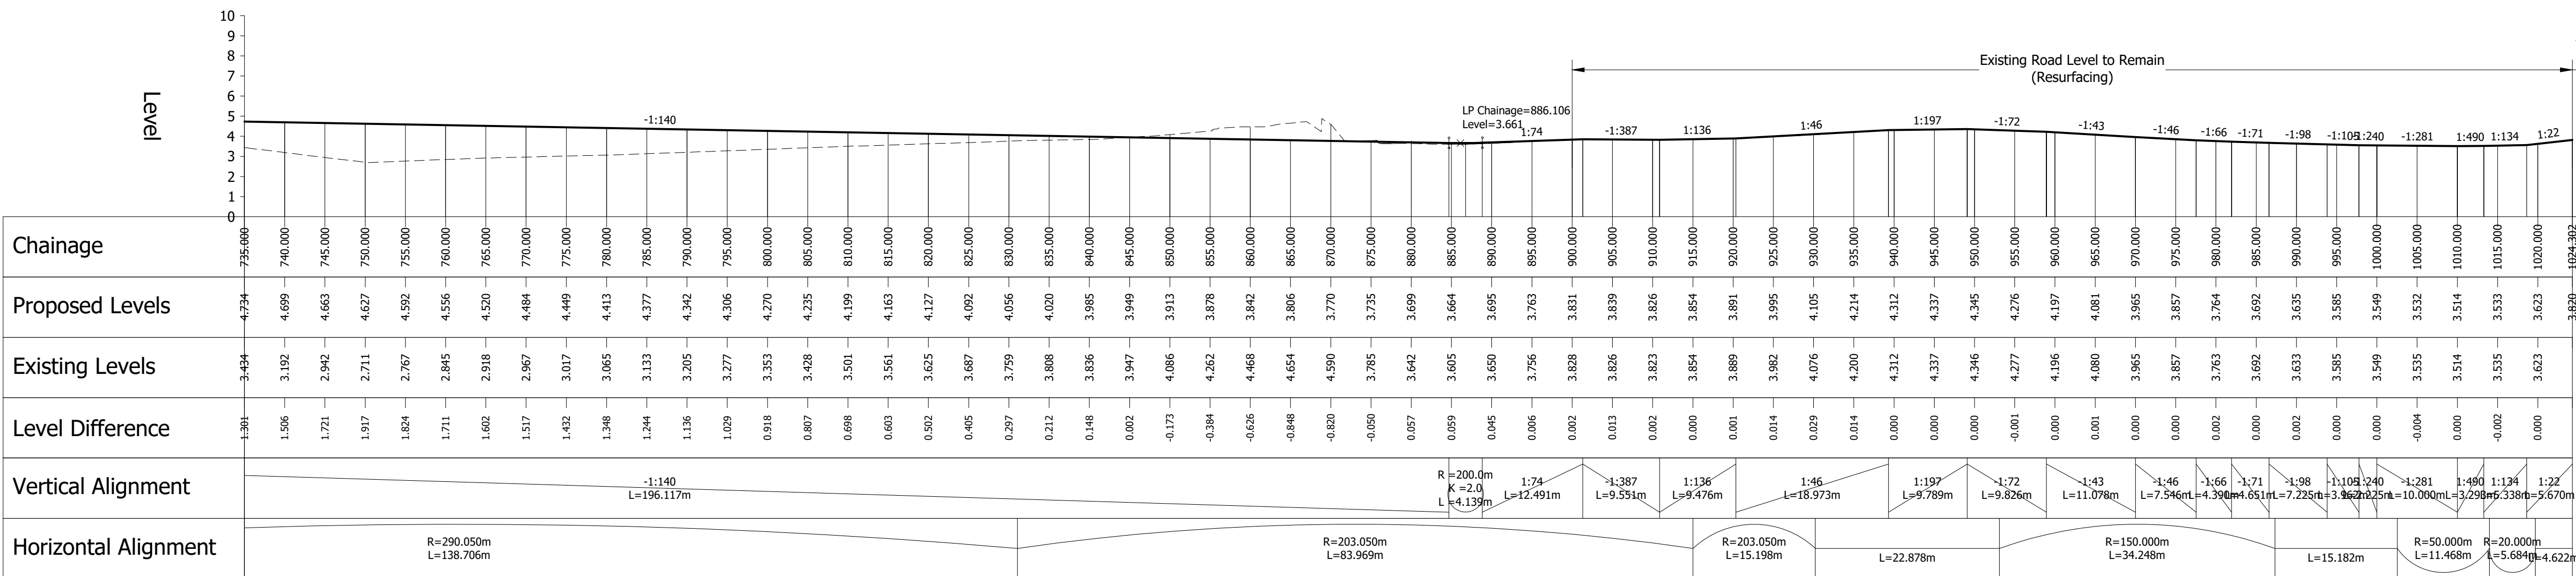

LONGITUDINAL SECTION ALONG MAIN AVENUE
Chainage 735.000 to 1024.302

T2	Existing ground profile and long section updated with existing ground levels survey along the main avenue by MK Survey received on 14/01/2021. (IC)	SF	07/04/21
T1	Initial Issue. (TC)	SF	20/12/19

rev.	amendment	checked	date
------	-----------	---------	------

m3 mayer brown

Mayer Brown Limited
Lion House, Oriental Road, Woking, Surrey GU22 8AR
Telephone 01483 750 508 Fax 01483 750 437
wokingoffice@mayerbrown.co.uk www.mayerbrown.co.uk

client			PERSIMMON HOMES THAMES VALLEY		
project					
NORTH LITTLEHAMPTON EAST OF WETLANDS MAIN AVENUE & NORTHERN CROSSING					
scale		drawn by		checked by	
H=1:500, V=200		TC		SF	
date		cad file			
DECEMBER 2019		41.DWG			
title					

KEY
----- EXISTING GROUND PROFILE
———— PROPOSED ROAD PROFILE

Mayer Brown Limited jobcode	suitability	revision
	-	T2

A/PHLITTLE-MAIN.1/41

FOR TENDER
NOT FOR CONSTRUCTION