



Proposed elevations

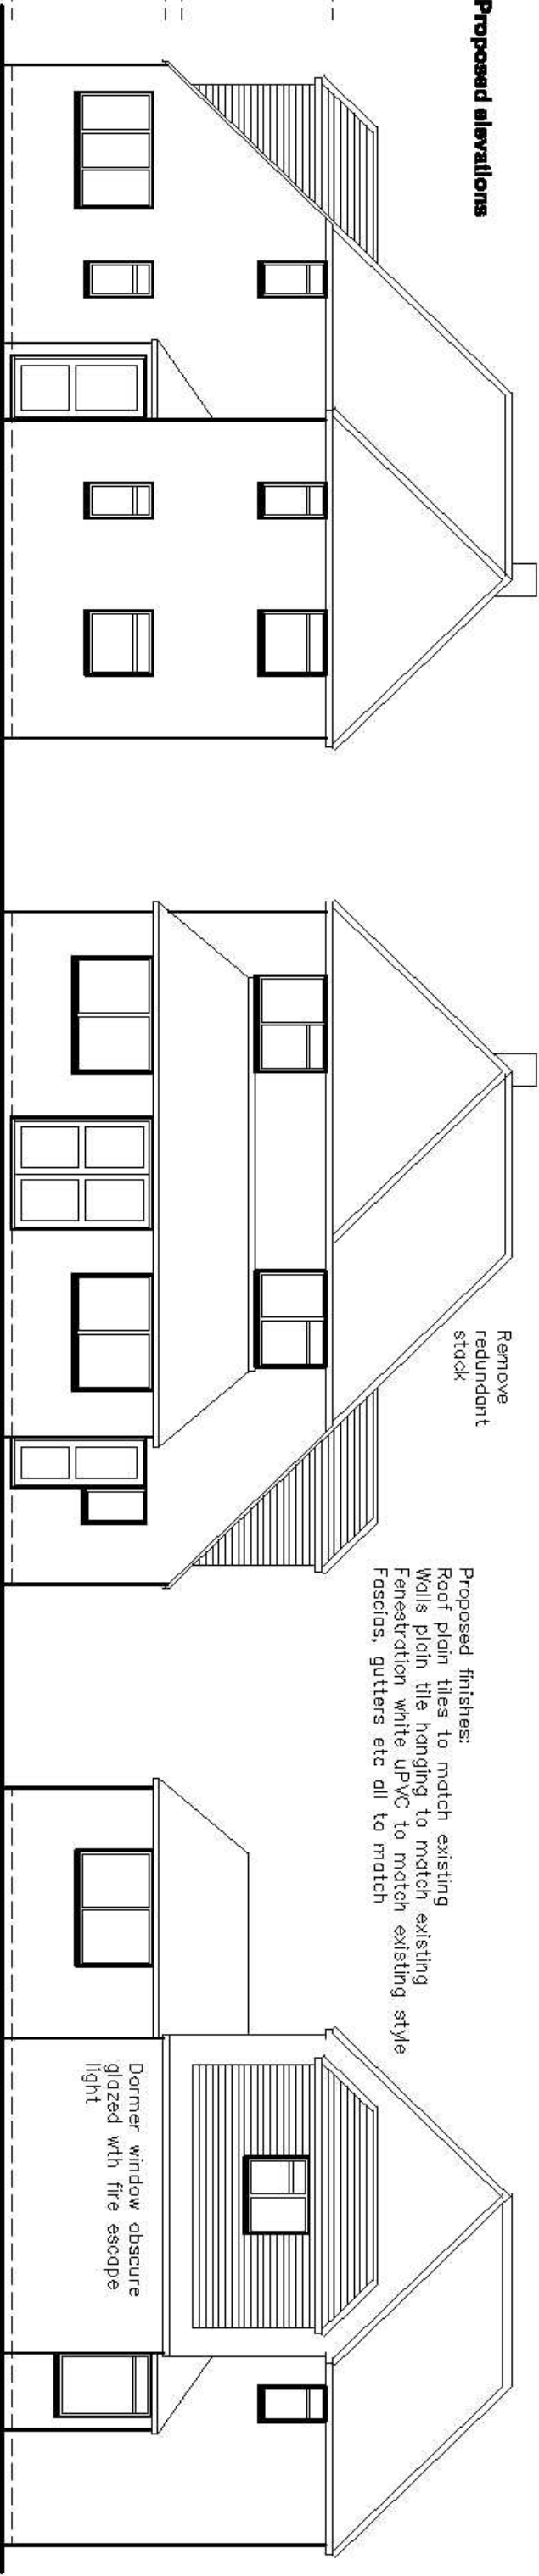

Existing elevations

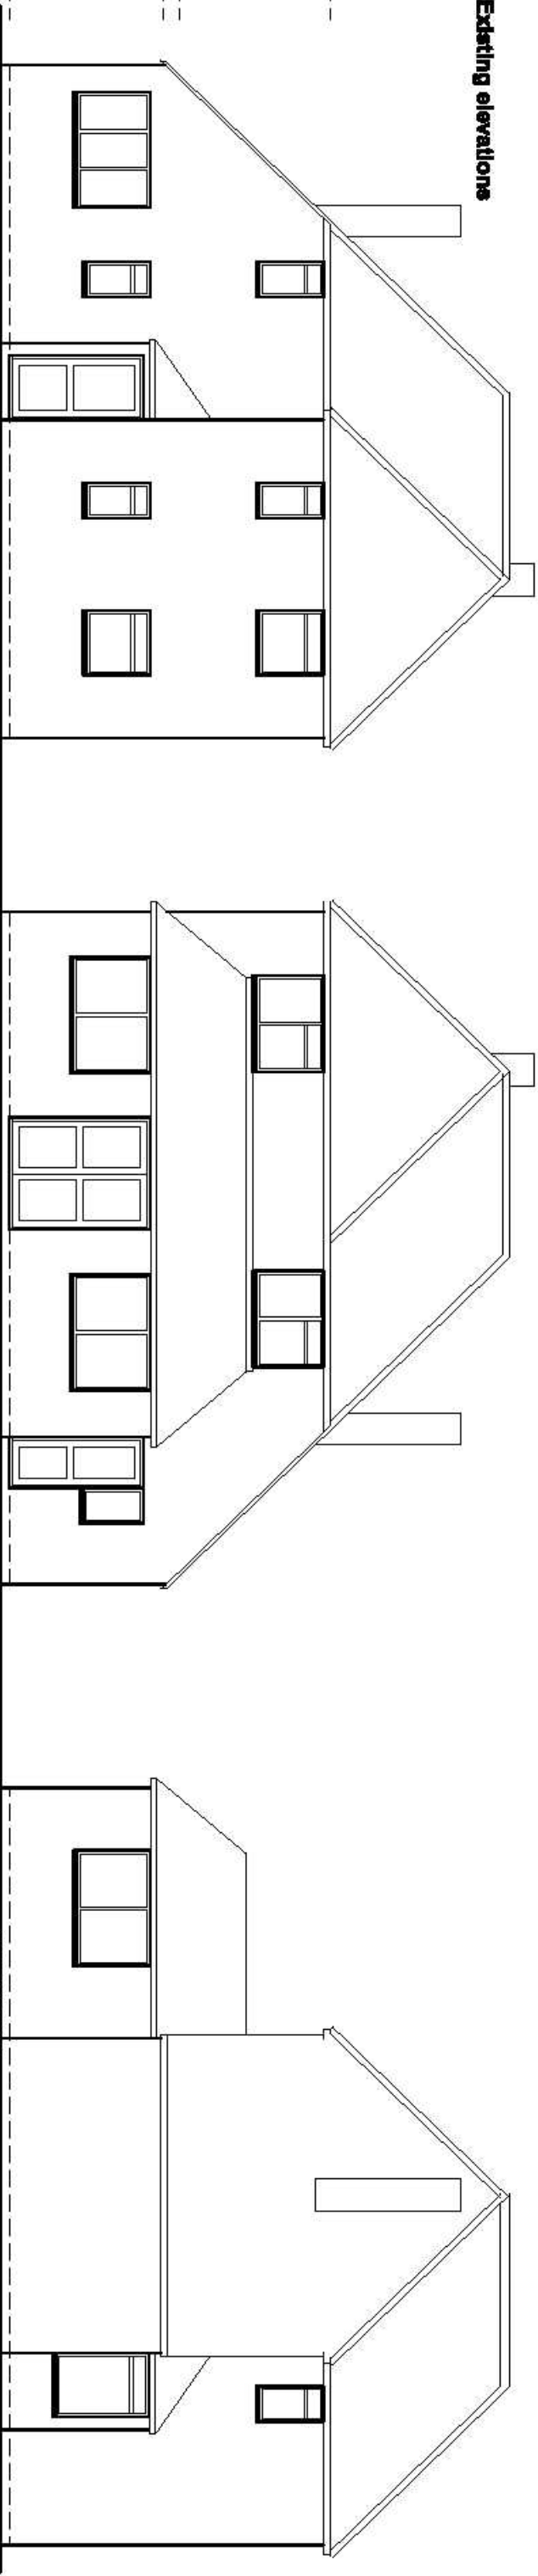

Amendments: -

Bryceson Shaw Associates <i>Surveyors and Designers</i> 2 Walleley Court, Fitzalan Road, Littlehampton, West Sussex BN17 5YW Tel. & Fax 01903 734381 Mobile: 07889 651301 E-mail: brycesonshaw@btinternet.com	
Project: Proposed first floor extension; 1 Meadow Way, Littlehampton BN17 6BW	
Drawing: Elevations	
For: Mr. & Mrs. Latham	
Drawn: PKS	Date: June 2008
Scales: 1:100	No: 846/01/01
To scale when printed on A3	