




NOTE
ALL FINISHES
TO MATCH EXISTING

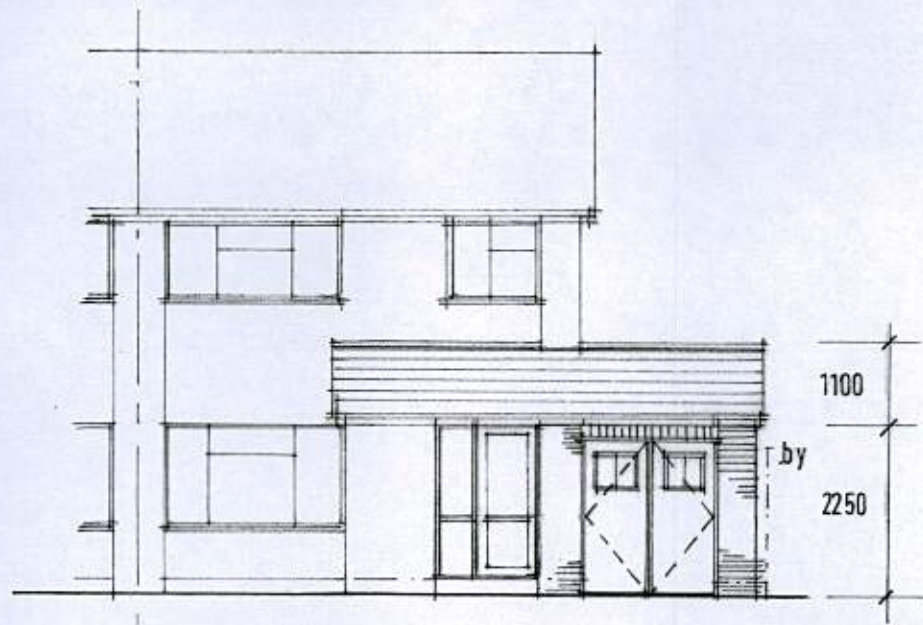

EAST [front] 1/100

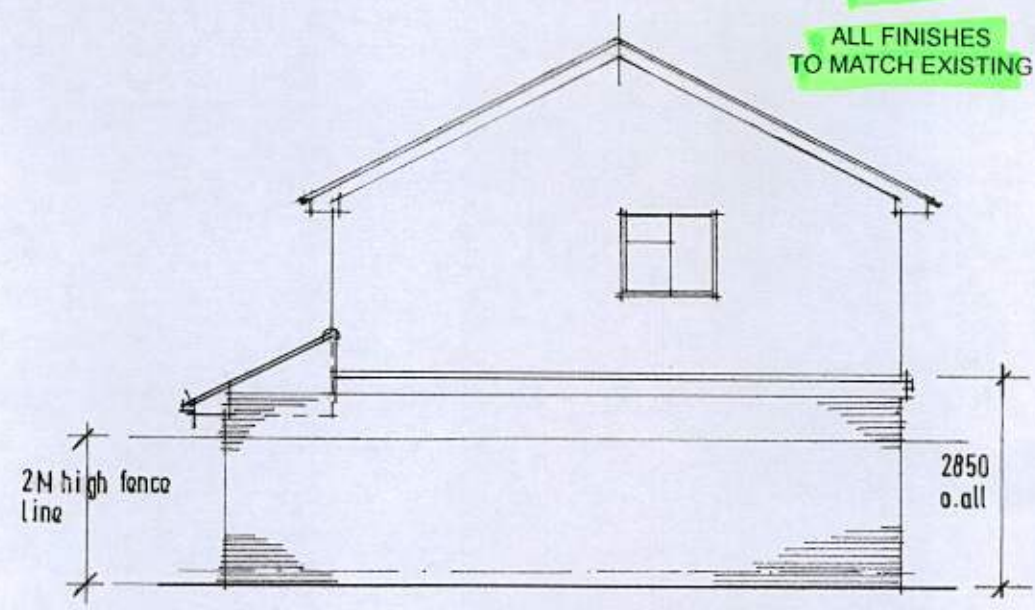


NORTH 1/100

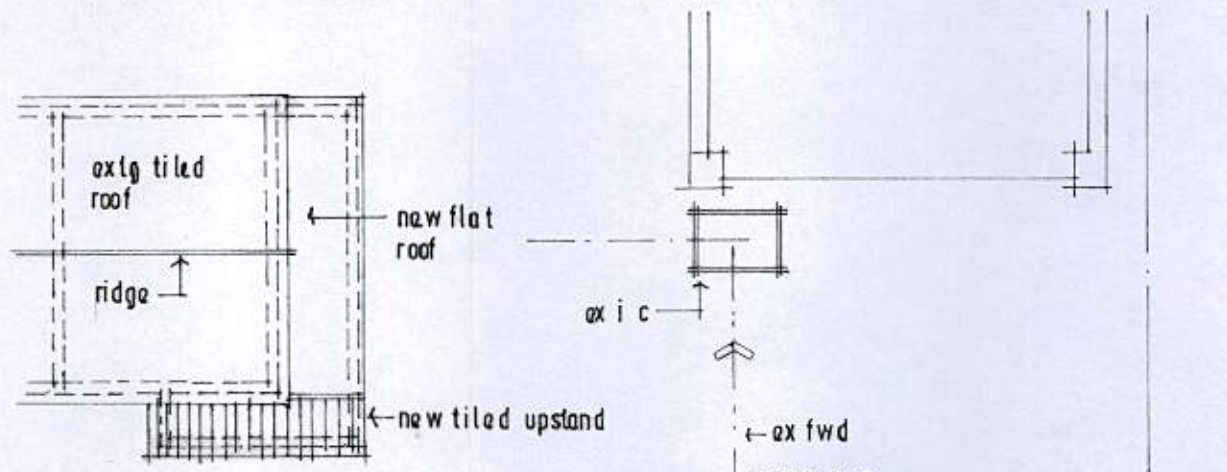


ROOF PLAN 1/200


NOTE
NO ELEMENT OF CONSTN TO O/SAIL BOUNDARY
EXTD FWD TO BE SITE CHECKED AT START
OF WORKS
SANITARY FITTINGS INDICATIVE ONLY
LINTOLS EXTERNAL CG 70/100
INTERNAL CH 100

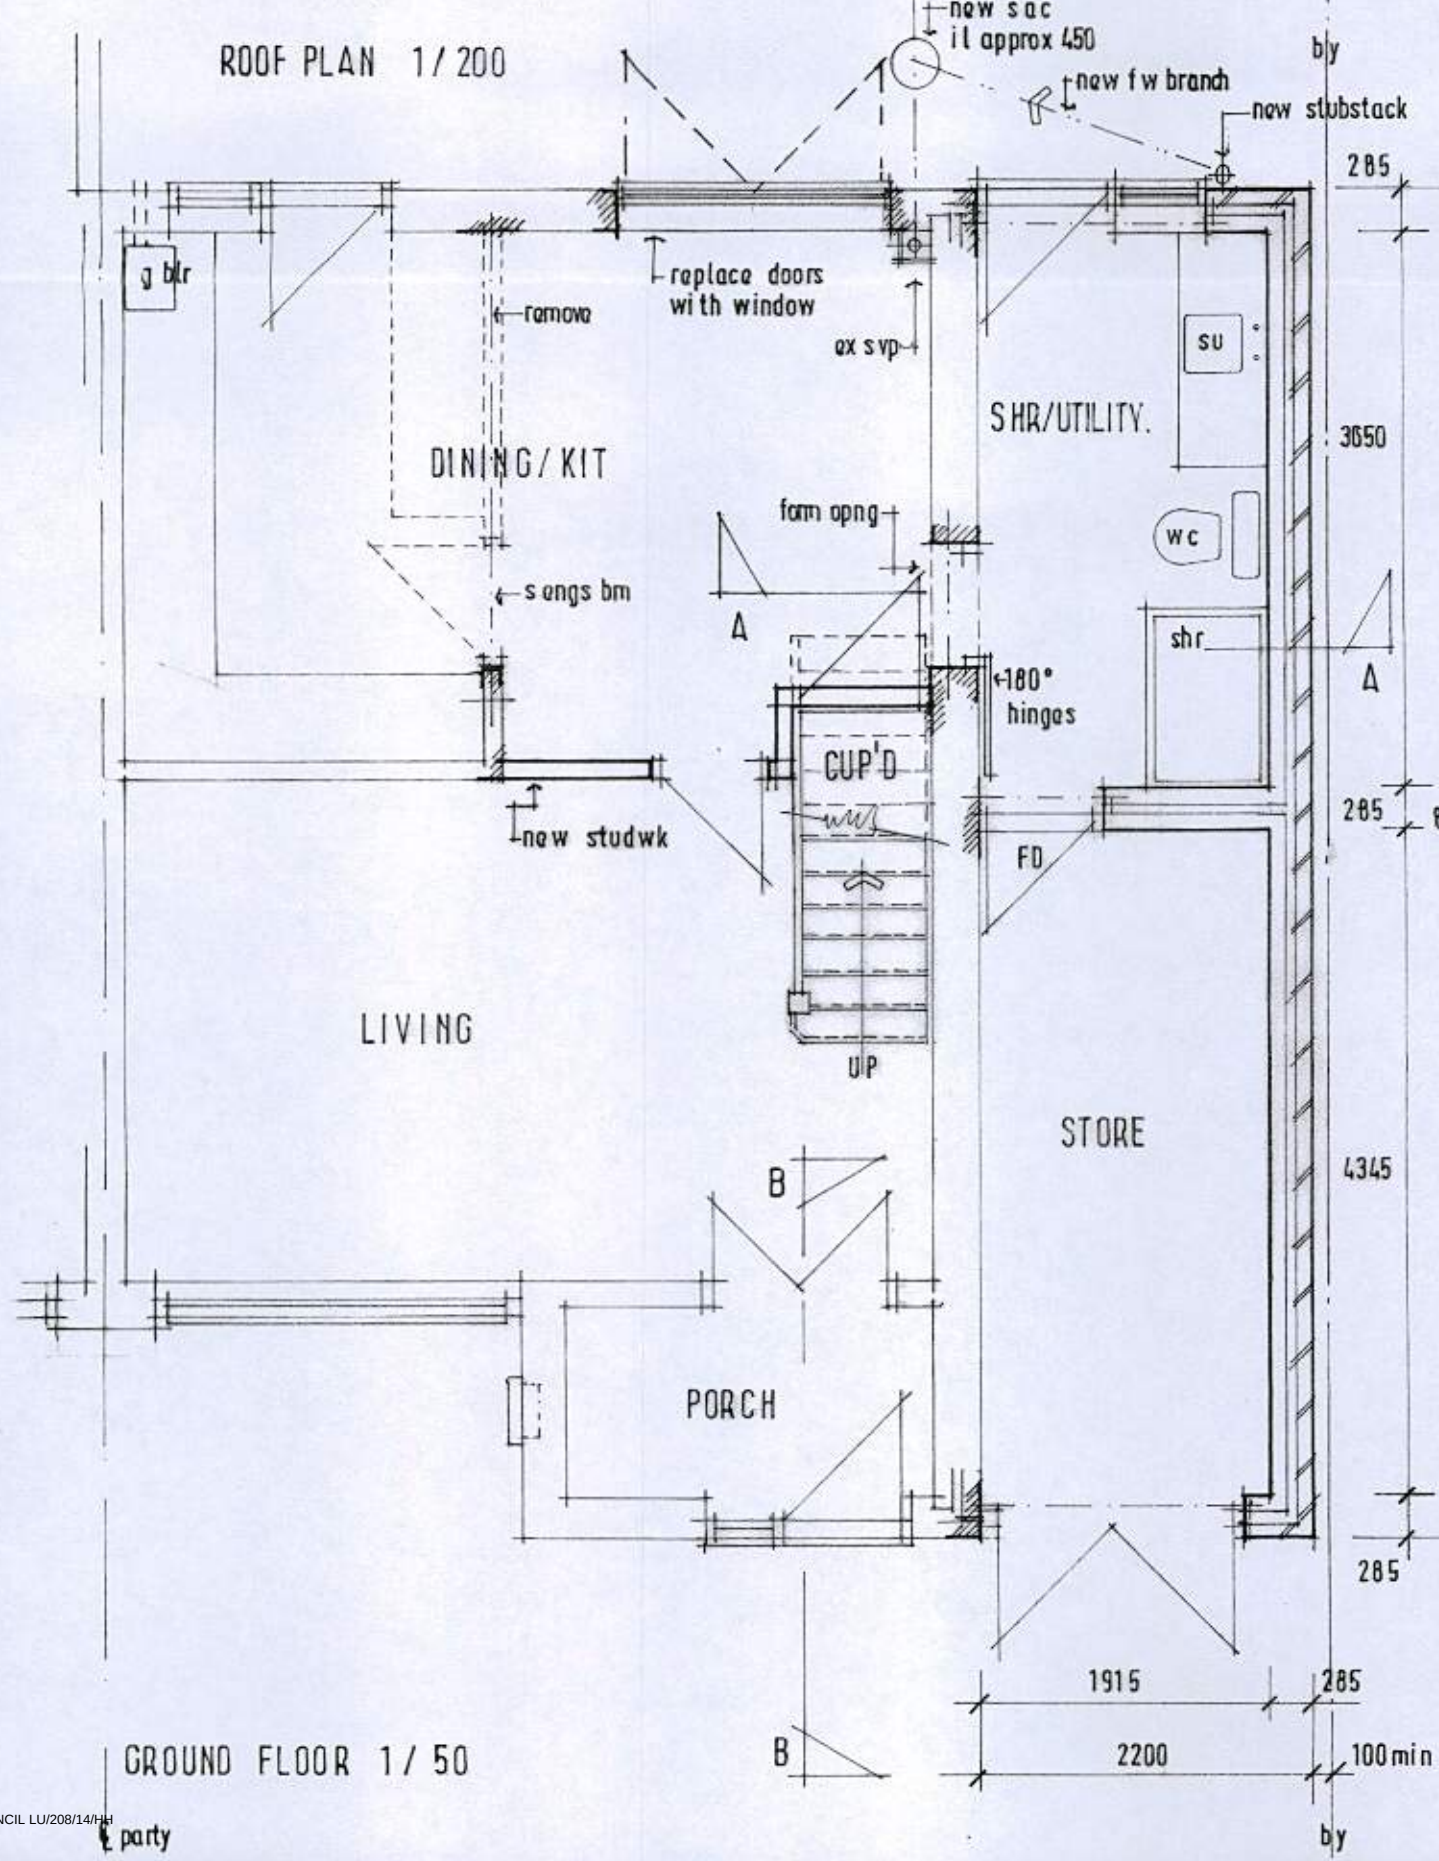

GROUND FLOOR 1/50

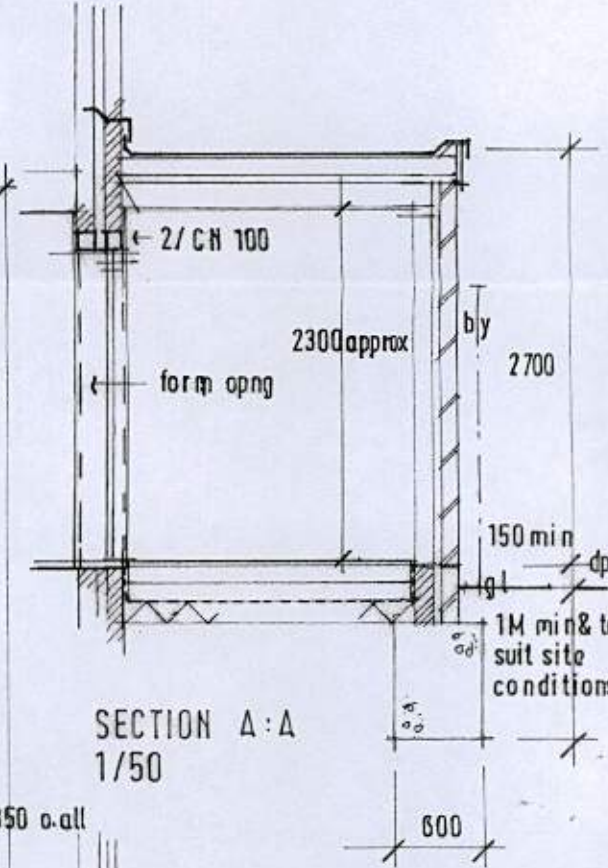

SECTION A:A
1/50

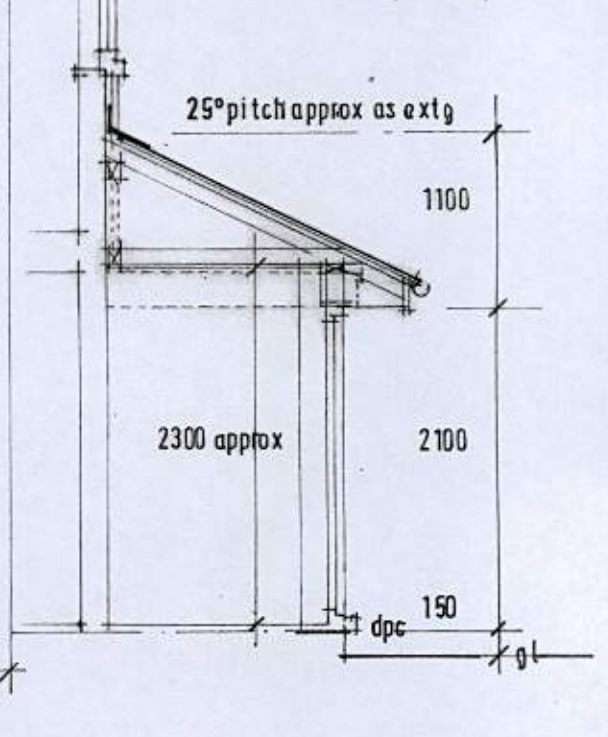

SECTION B:B
1/50