
18 Linnet Close

west sussex county council

ARUN DISTRICT COUNCIL/2091/14/HH

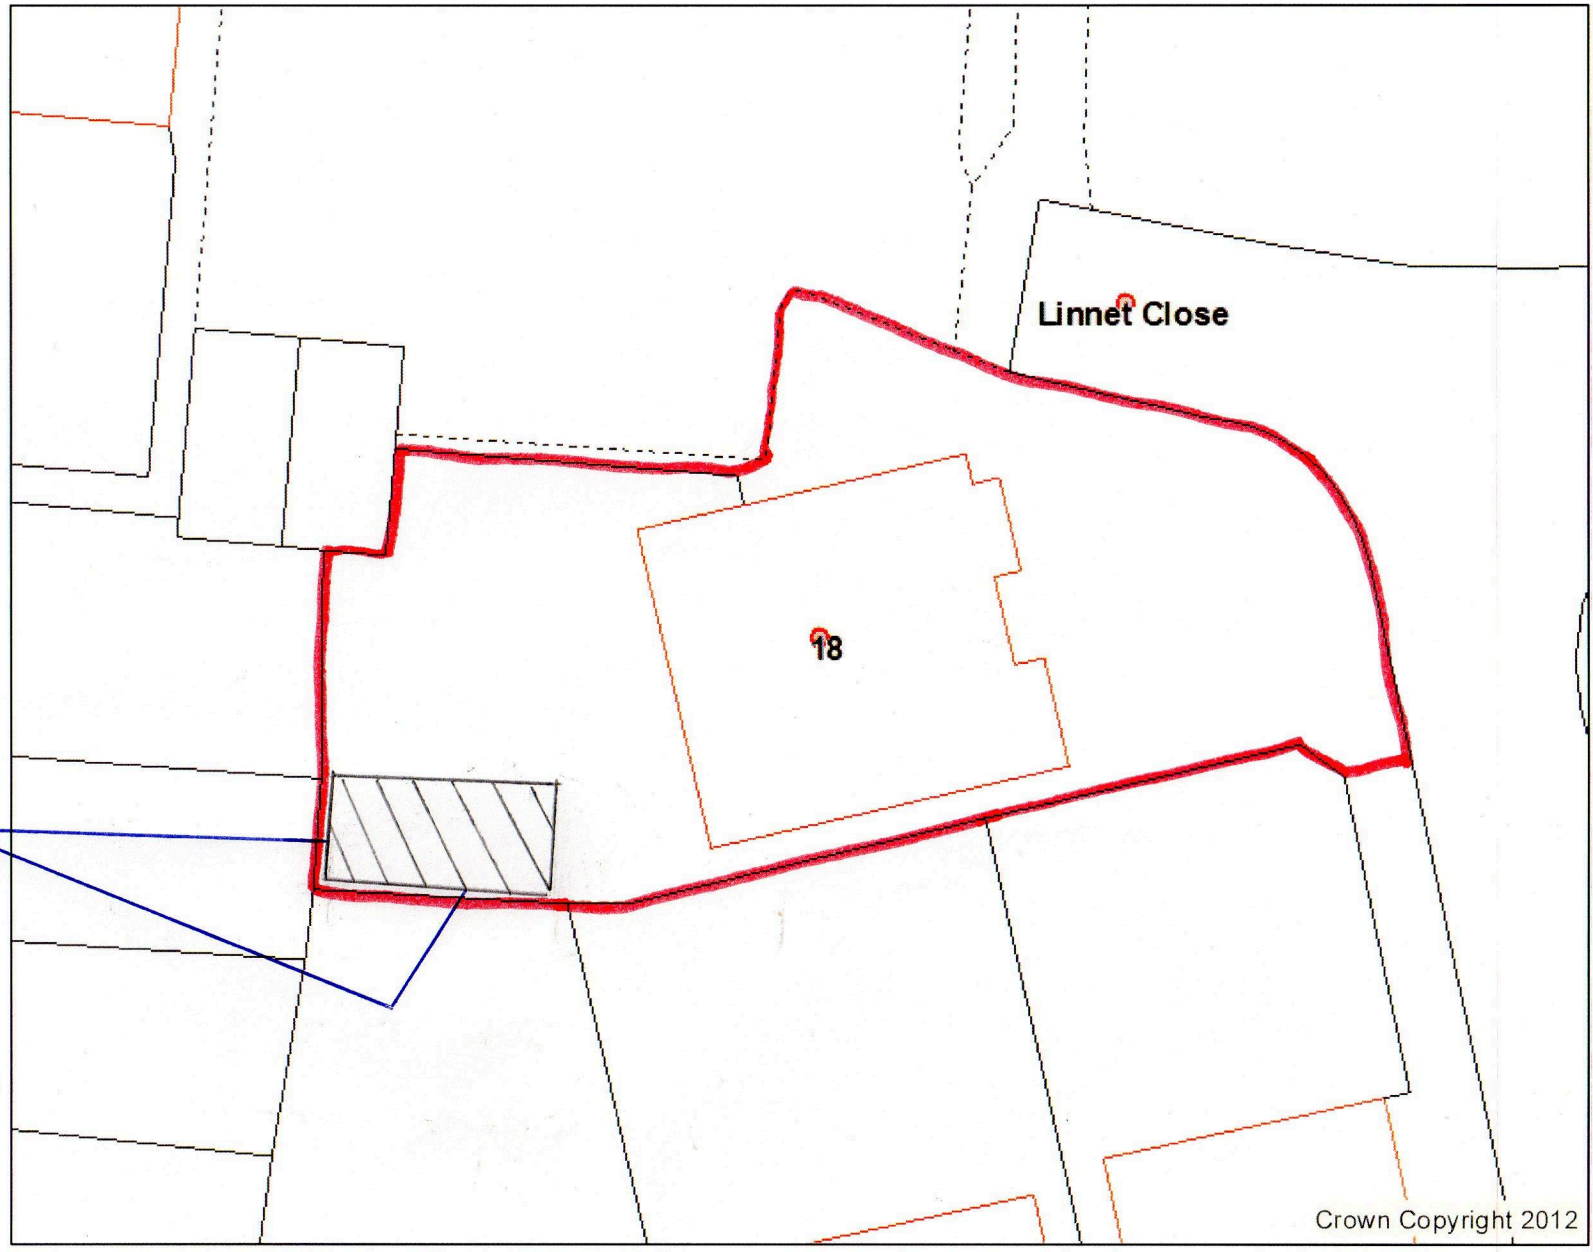

150mm from Site Boundary to Summer House.

Date:

Author:

Scale 1:200

N
W E
S

0 1.5 3 6 9 12

Metres

Map Notes

Crown Copyright. All rights reserved.
West Sussex County Council
100023447 (2012)