


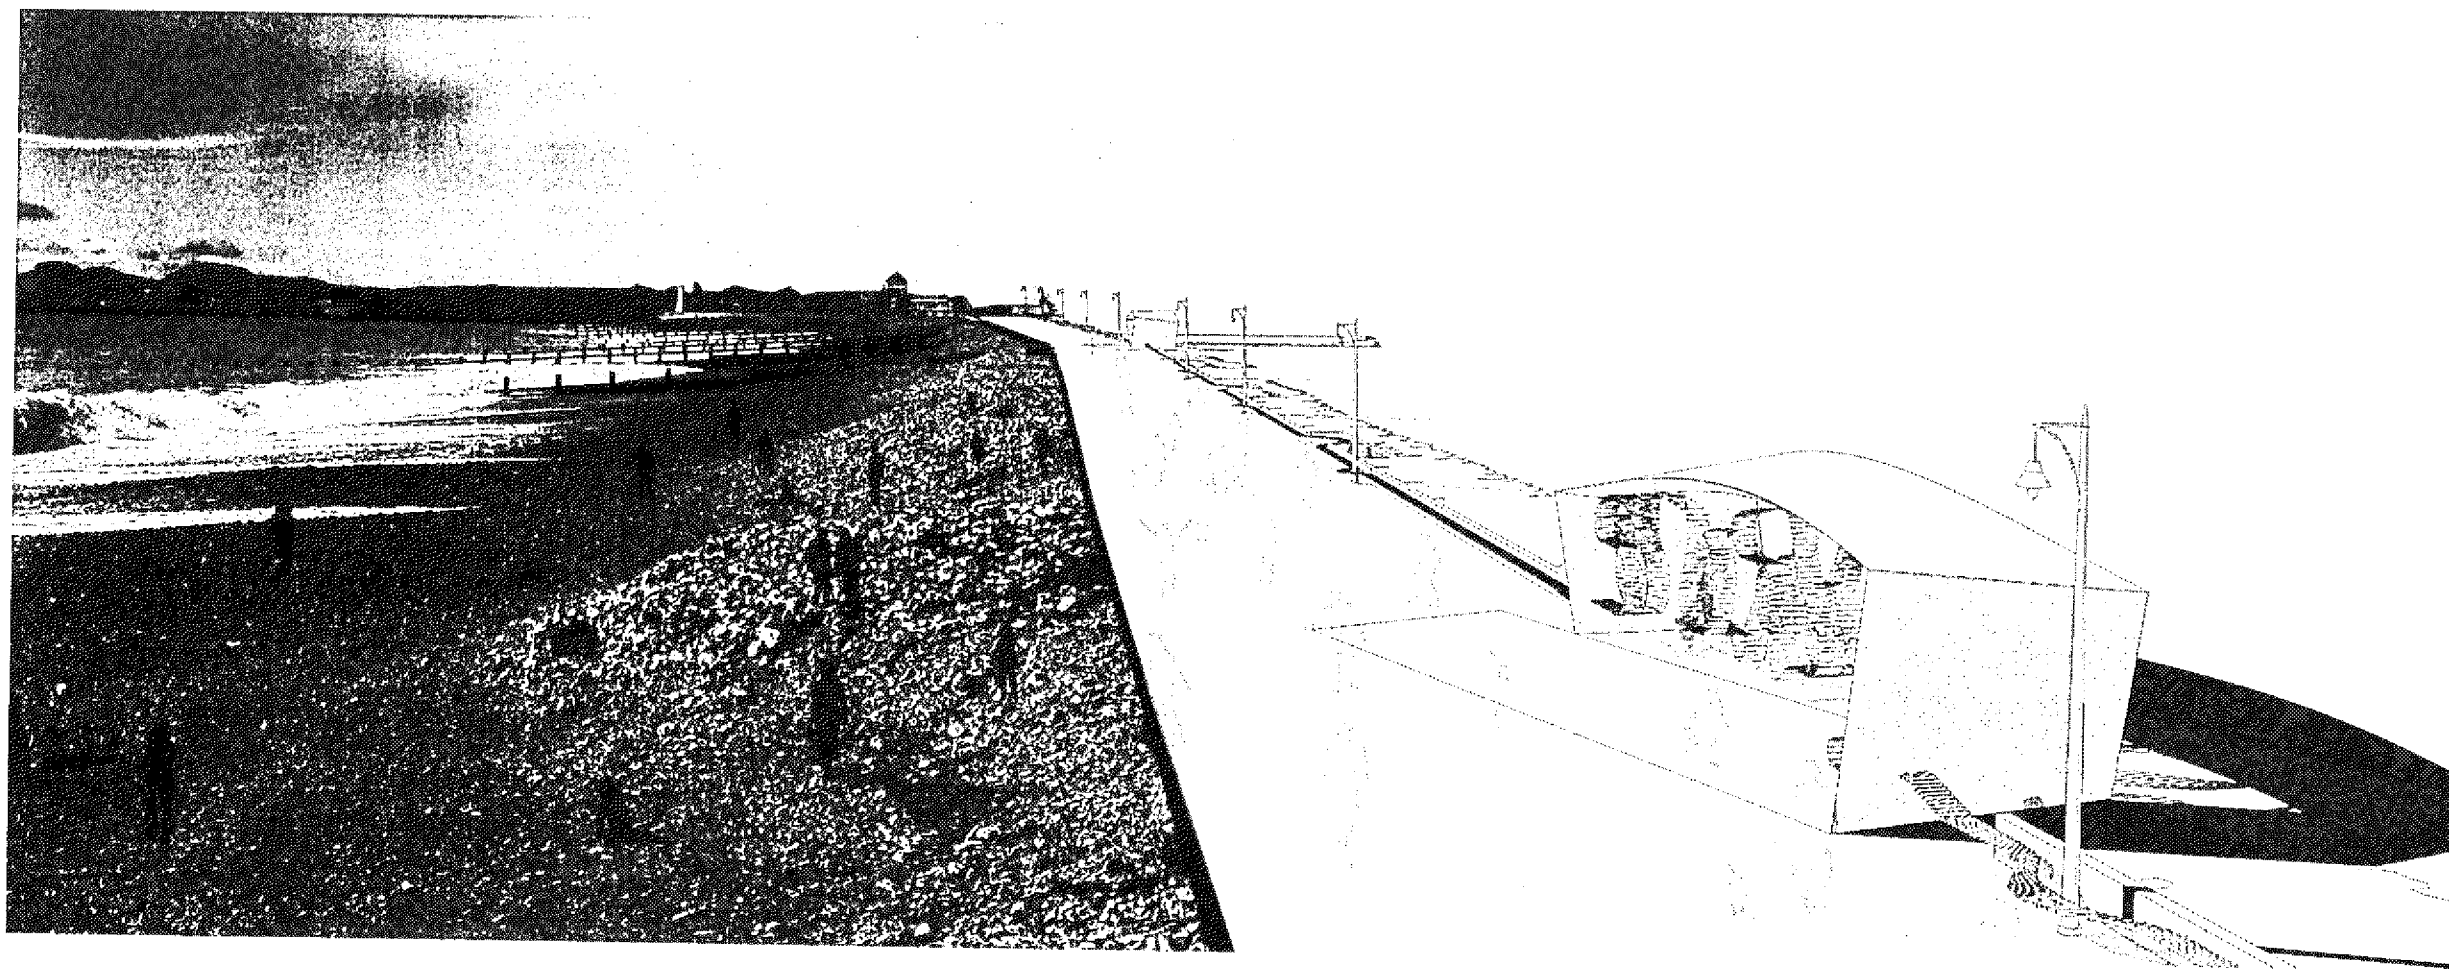

Notes:  
Do not scale from drawing other than  
for planning purposes.

Drawing is not for construction.

Full Site Survey and Site Investigation  
required to confirm dimensions etc.

Revisions:

07/09/09: Issued for Planning  
21/10/09: Rev A: Re-issued for  
Planning - Notes Revised.  
23/10/09: Rev B: Re-issued for  
Planning - Notes Revised.  
22/01/10: Rev C: Re-issued for  
Planning - Materials updated

The Longest Bench  
*Littlehampton*

View of Overall Site

no. 113\_04\_100

not to scale

drawn: 22/01/10