


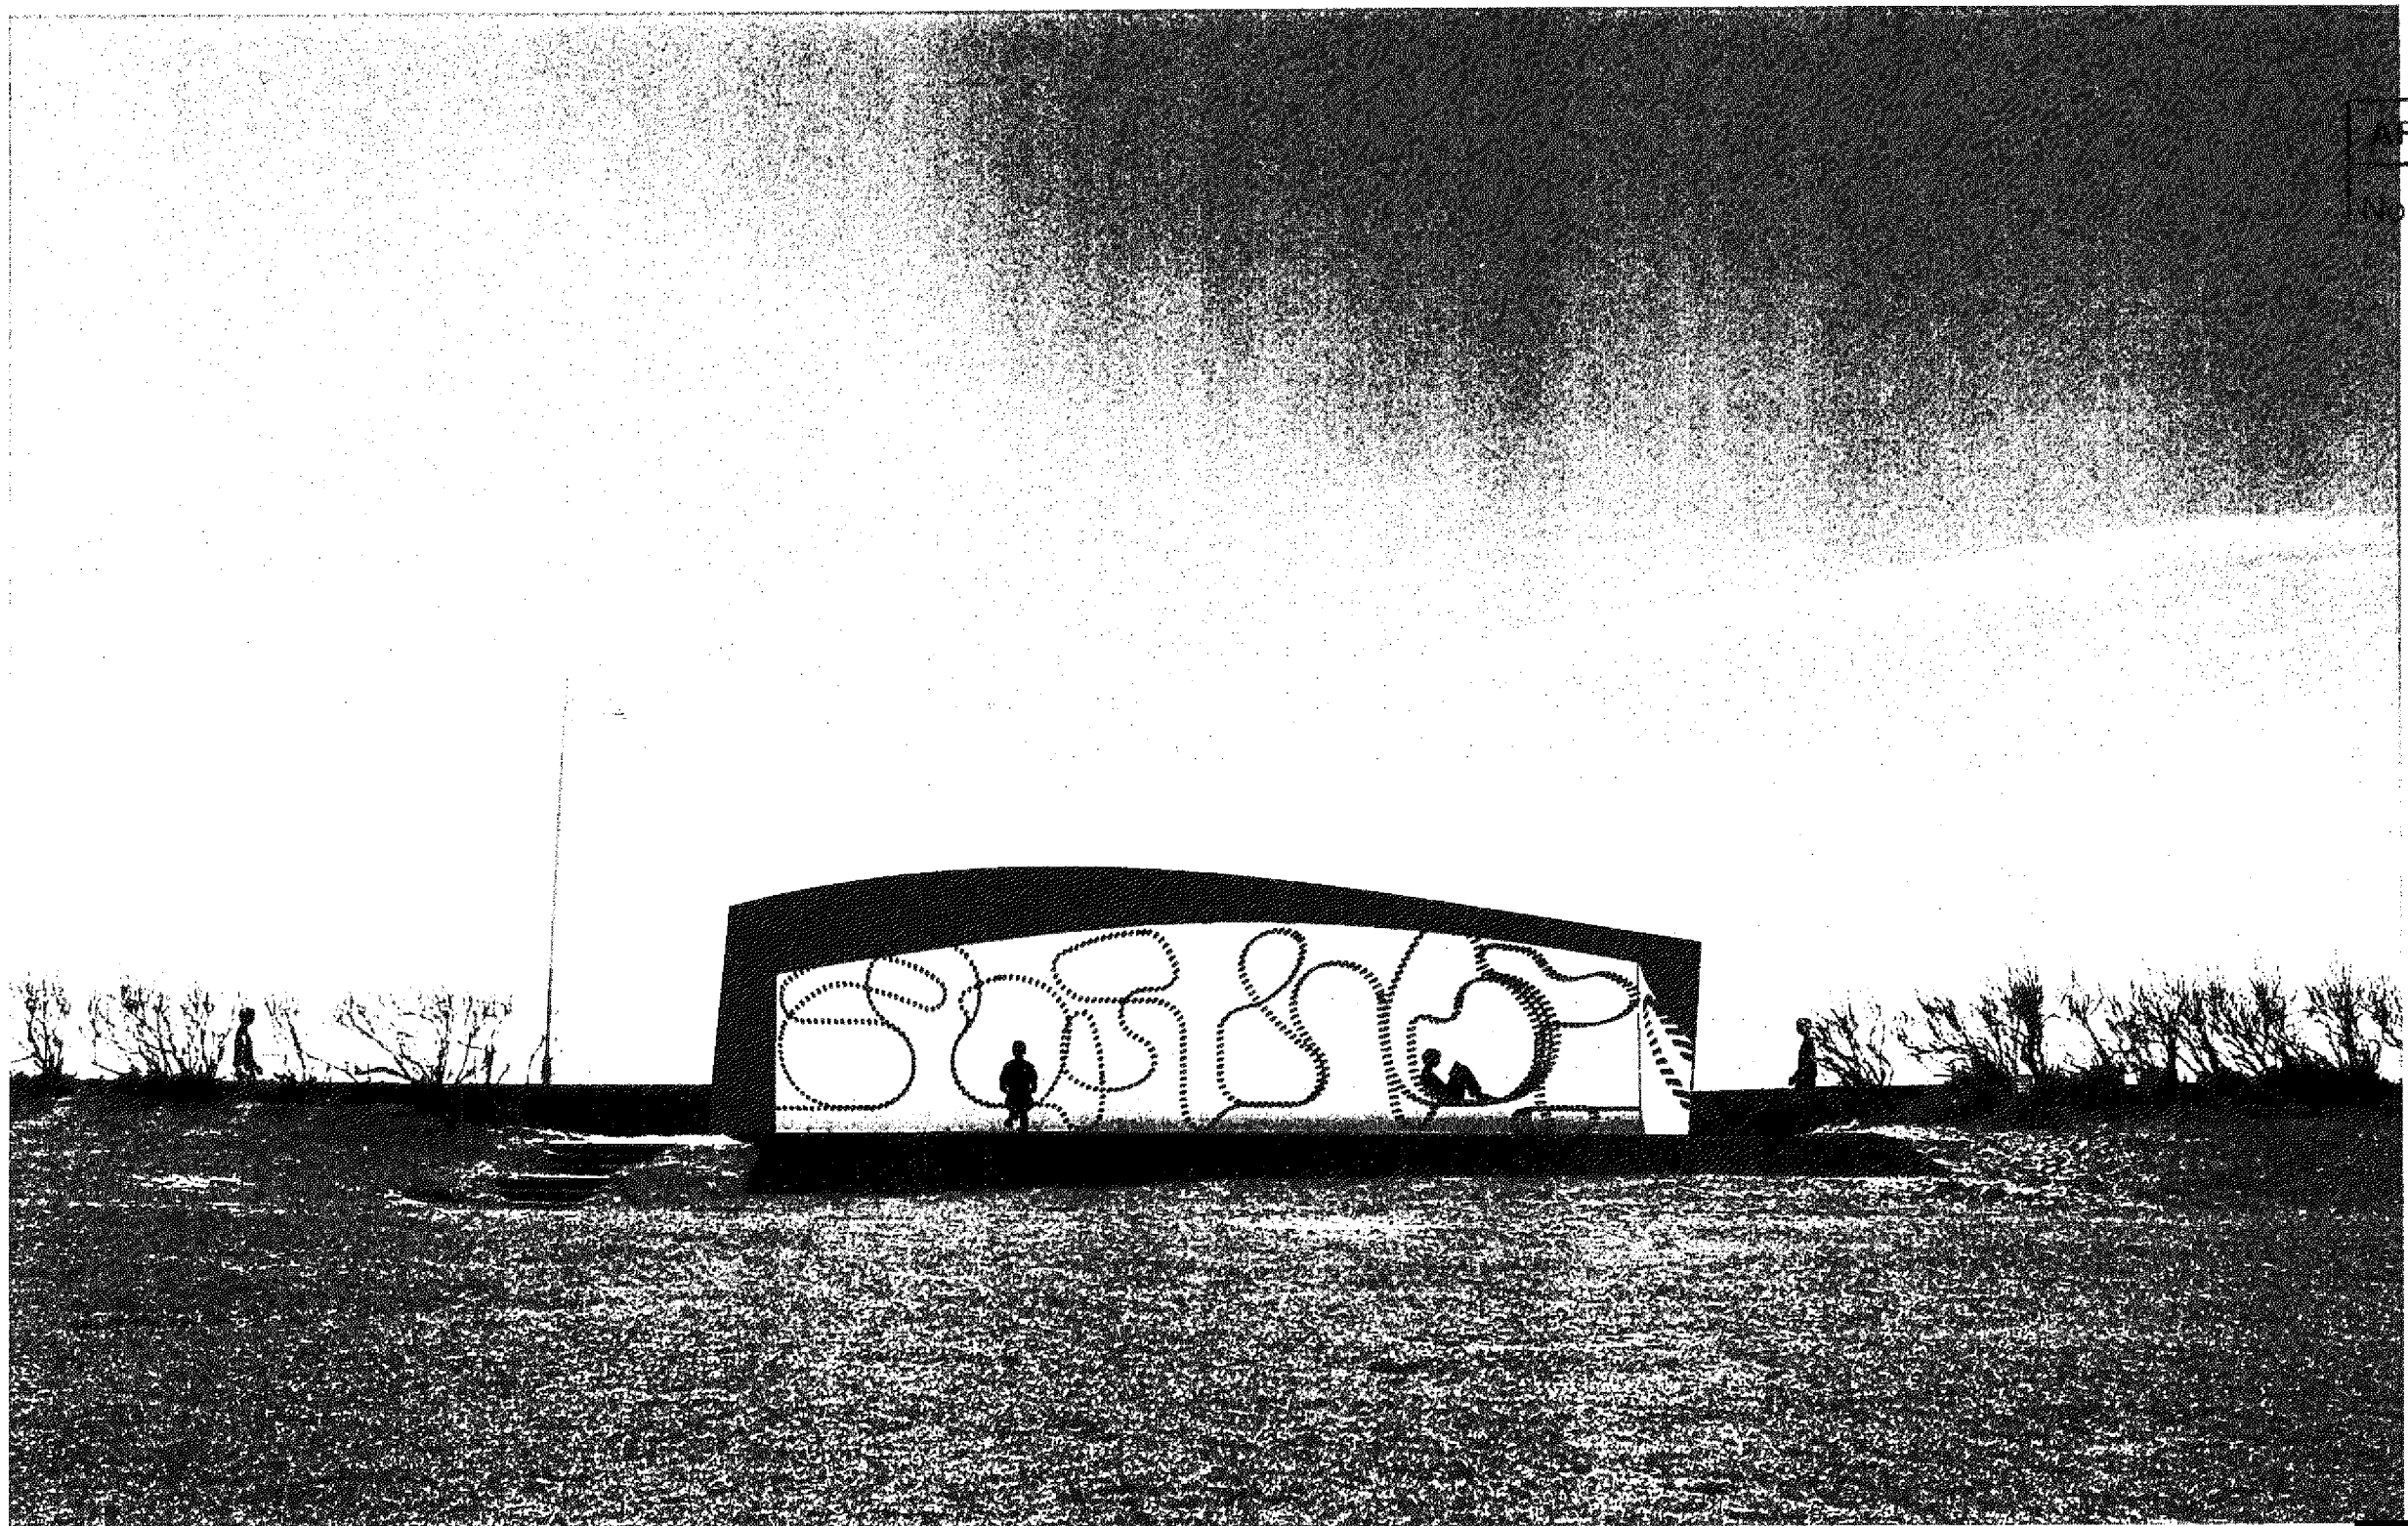

Notes:
Do not scale from drawing other than for planning purposes.

Drawing is not for construction.

Full Site Survey and Site Investigation required to confirm dimensions etc.

ARUN DISTRICT COUNCIL			
NO.	LU	20	10

Revisions:

07/09/09: Issued for Planning
21/10/09: Rev A: Re-issued for Planning - Notes Revised.
29/10/09: Rev B: Re-issued for Planning - Notes Revised.
22/01/10: Rev C: Re-issued for Planning

The Longest Bench
Littlehampton

View of Proposed Shelter

no. 113_04_101

not to scale

drawn: 22/01/10

