




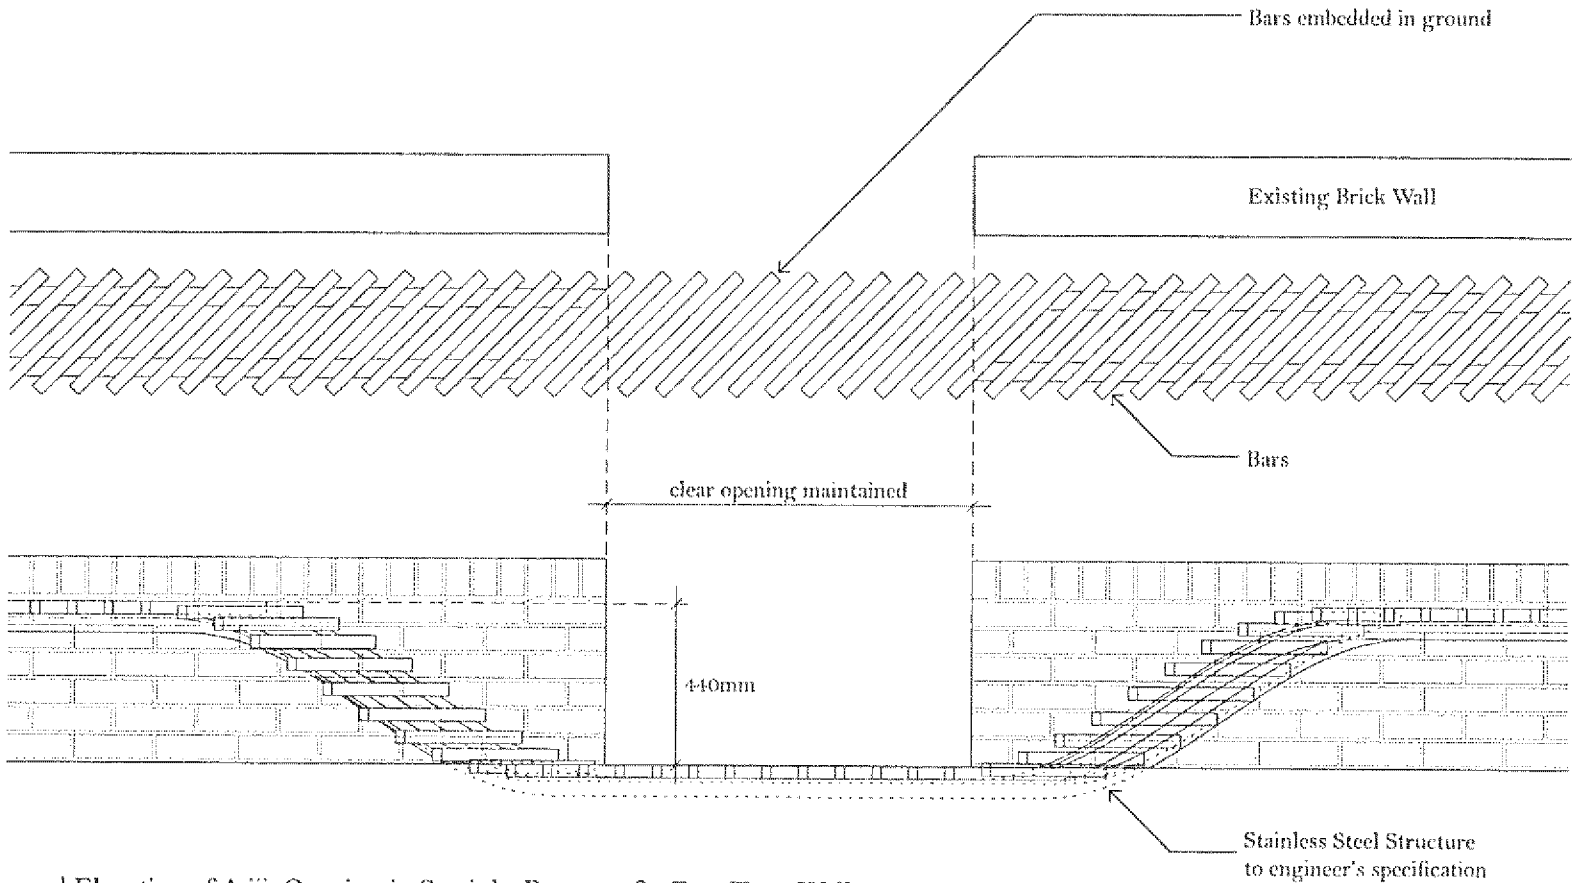


Plan and Elevation of A iii: Opening in Straight Run at 45° - East Type Wall

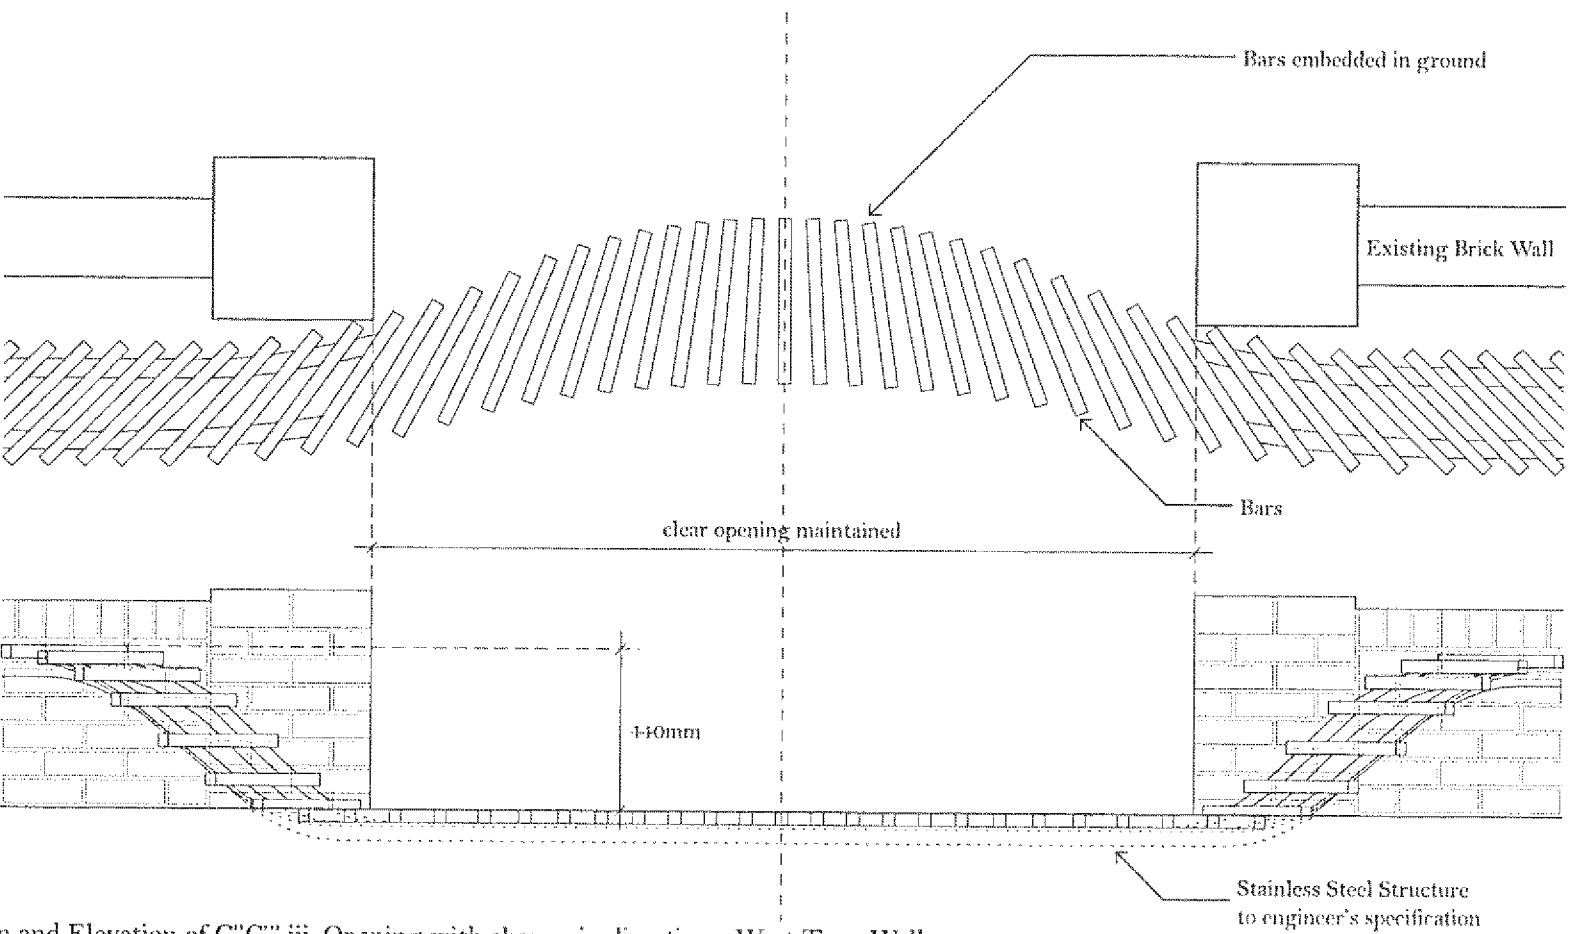

Plan and Elevation of C''C''' iii: Opening with change in direction - West Type Wall

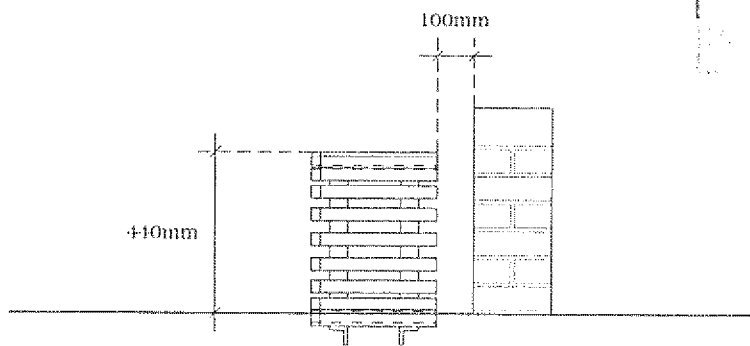

Section through A iii: Opening in Straight Run at 45° - East Type Wall

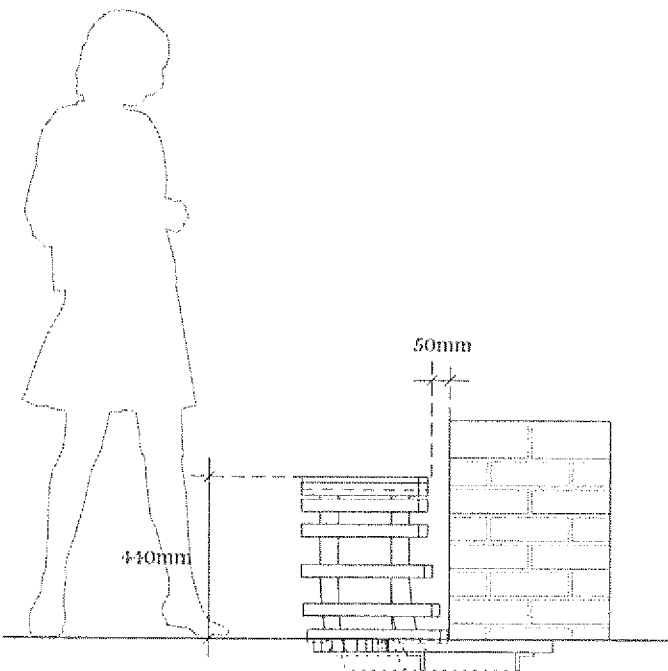

Section through C''C''' iii: Opening with change in direction - West Type Wall

Notes:
Do not scale from drawing other than for planning purposes.

Drawing is not for construction.

Full Site Survey and Site Investigation required to confirm dimensions etc.

ARUN DISTRICT COUNCIL

No.	LU	20	18
-----	----	----	----

Revisions:

03/08/09: Draft Issue
07/09/09: Issued for Planning
21/10/09: Rev A: Re-issued for Planning - Notes Revised.
23/10/09: Rev B: Re-issued for Planning - Notes Revised.
22/01/10: Rev C: Re-issued for Planning - Materials Updated

The Longest Bench
Littlehampton

Bench, Opening Types

no. 113_01_112

1:20 at A3

drawn: 22/01/10