




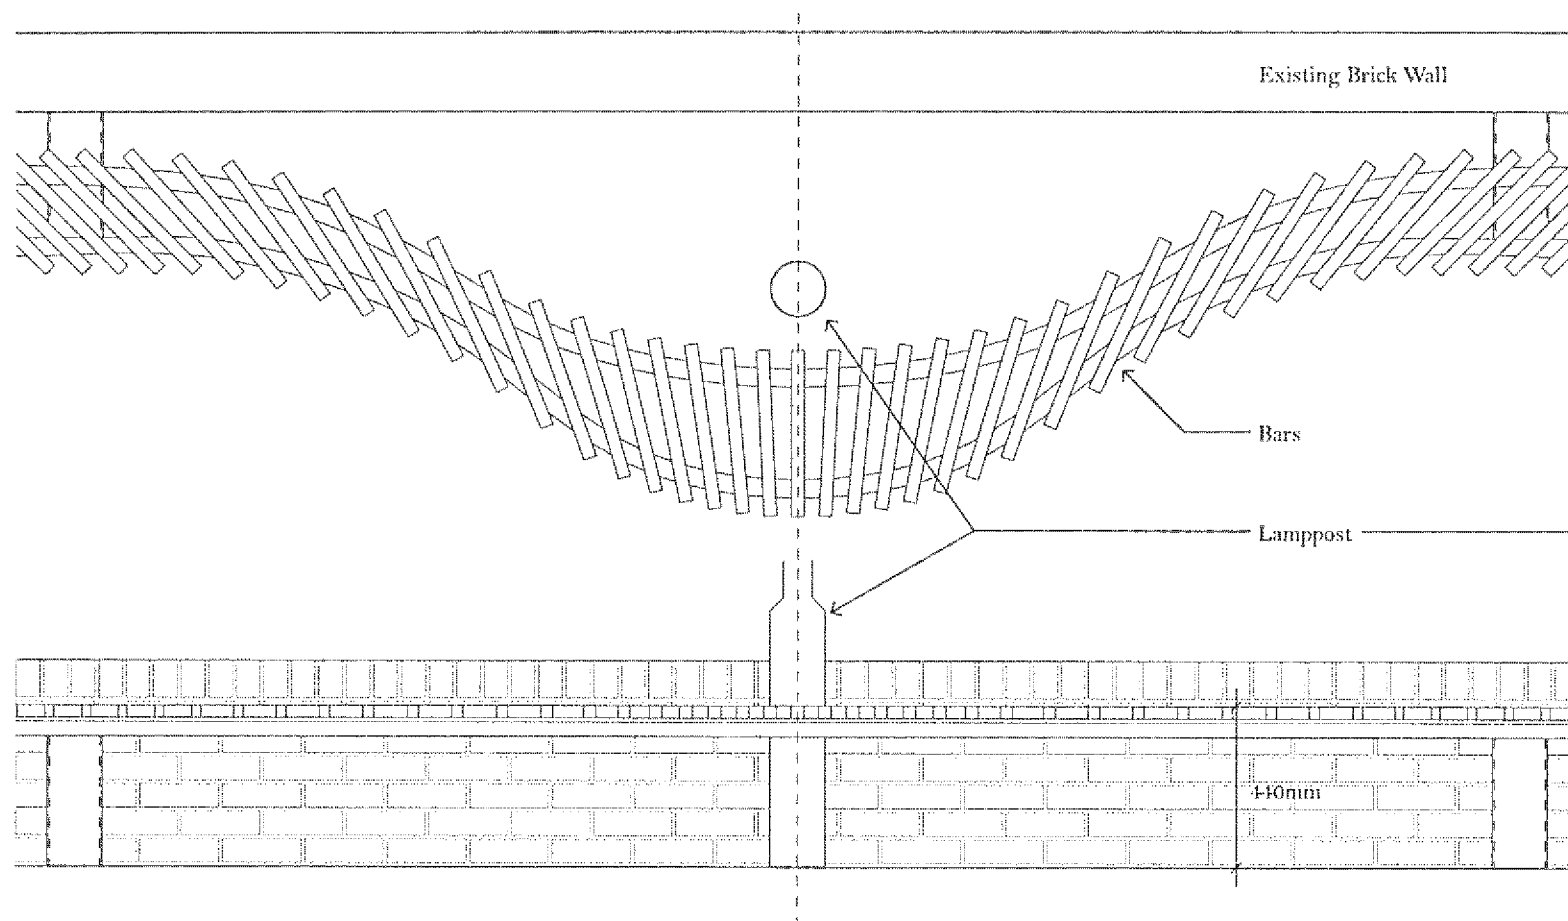


Plan and Elevation of CC: Movement around a lamppost

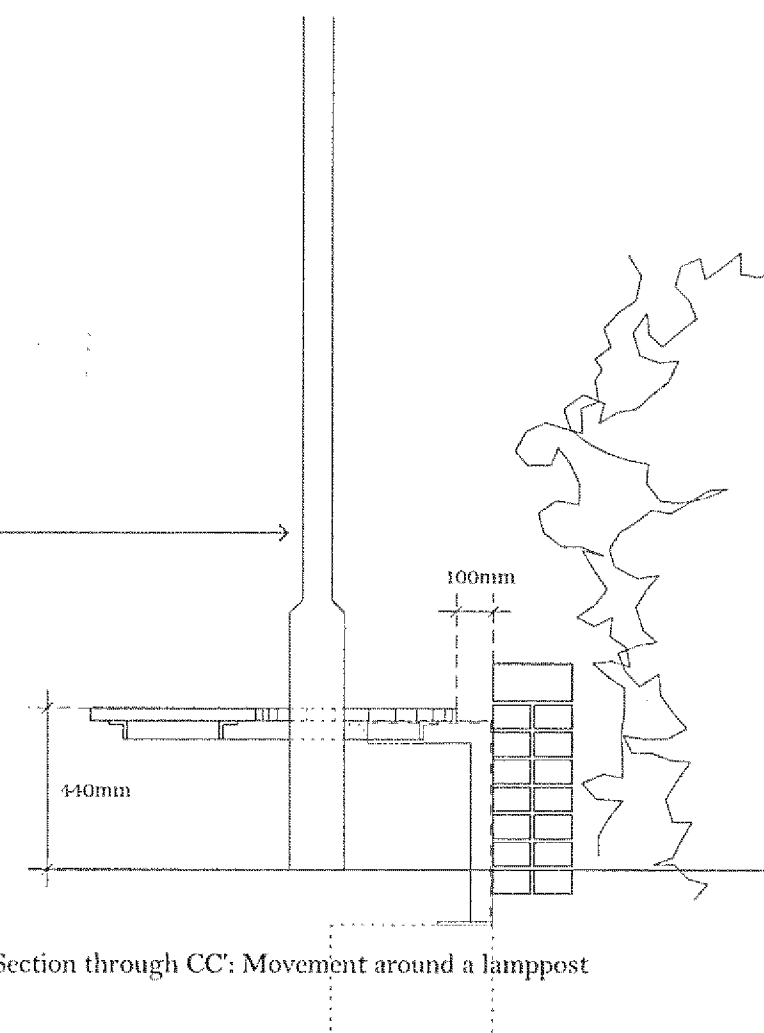

Section through CC: Movement around a lamppost

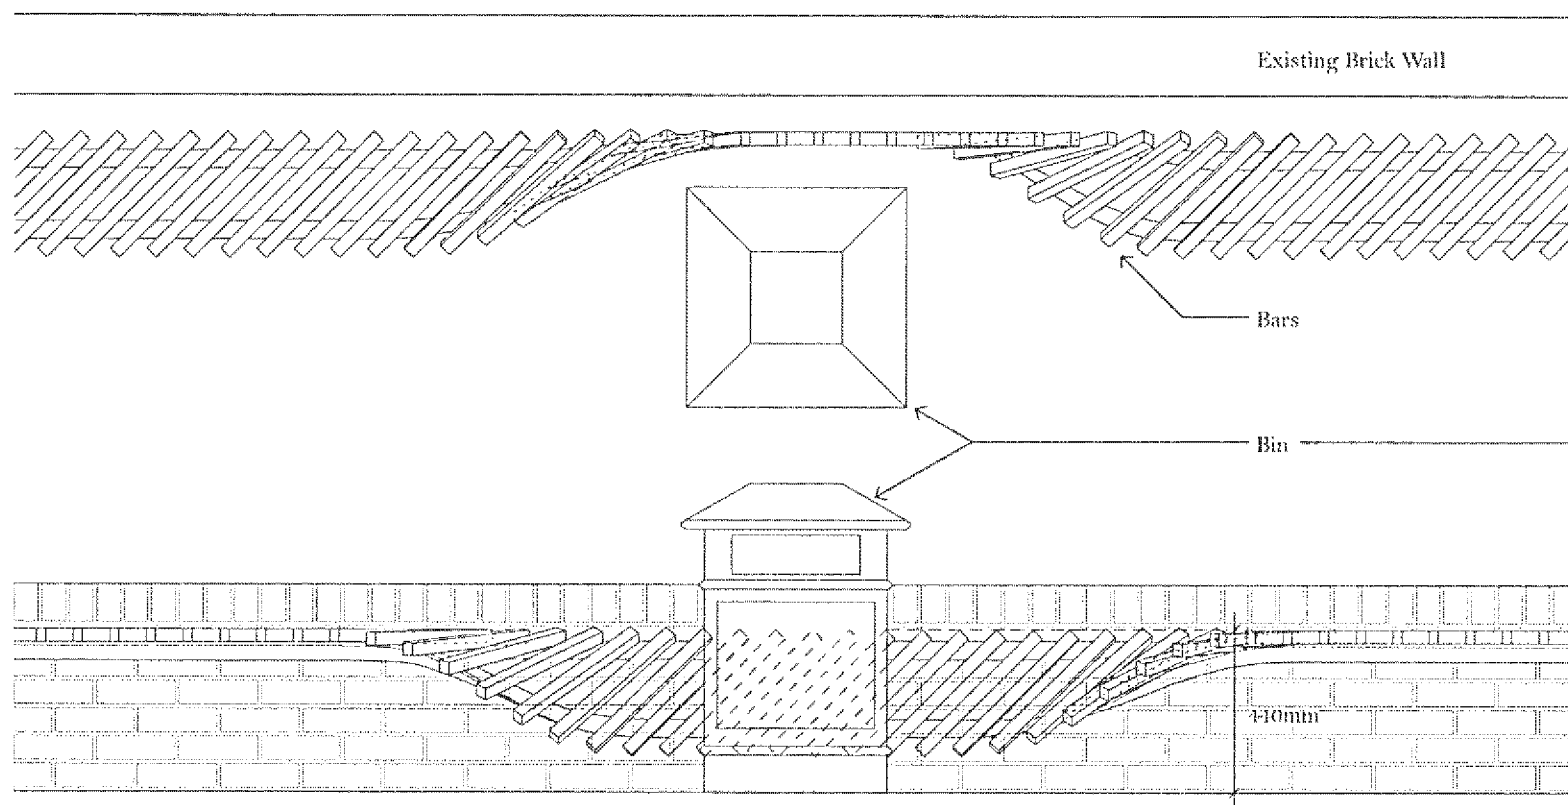

Plan and Elevation of A ii: Dipping behind a Bin or to create spot for wheel chair

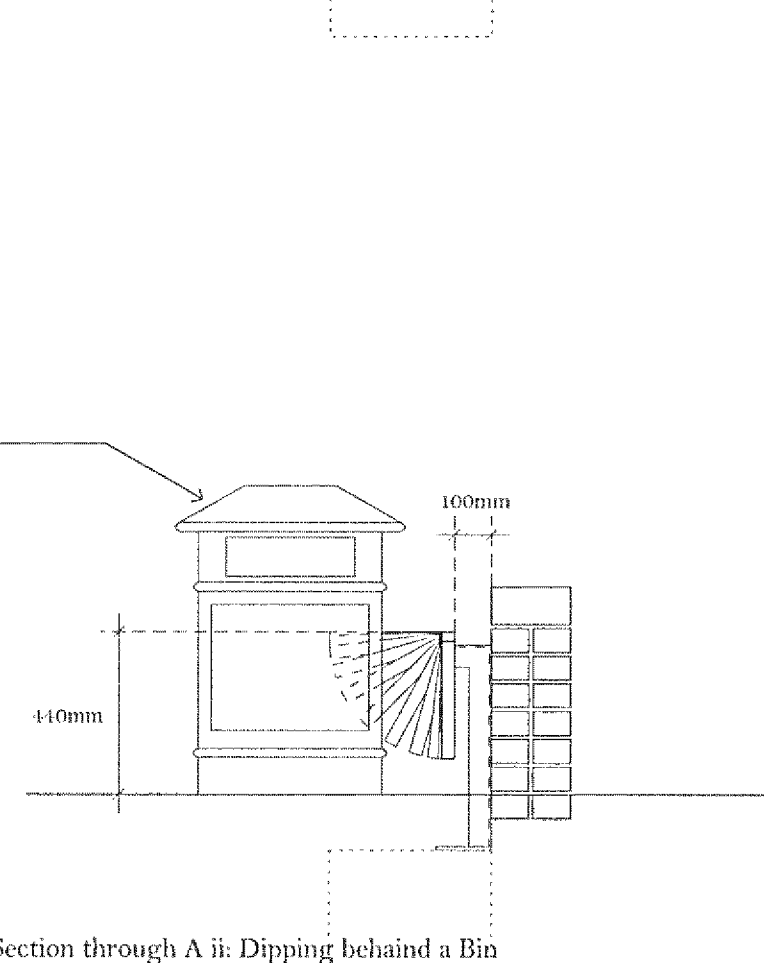

Section through A ii: Dipping behind a Bin

Notes:
Do not scale from drawing other than for planning purposes.

Drawing is not for construction.

Full Site Survey and Site Investigation required to confirm dimensions etc.

Revisions:

05/08/09: Draft Issue
07/09/09: Issued for Planning
21/10/09: Rev A: Re-issued for Planning - Notes Revised.
23/10/09: Rev B: Re-issued for Planning - Notes Revised.
22/01/10: Rev C: Re-issued for Planning - Materials Updated

The Longest Bench *Littlehampton*

Bench, Movement around
Lampposts and Bins

no. 113_01_113

1:20 at A3

drawn: 22/01/10