




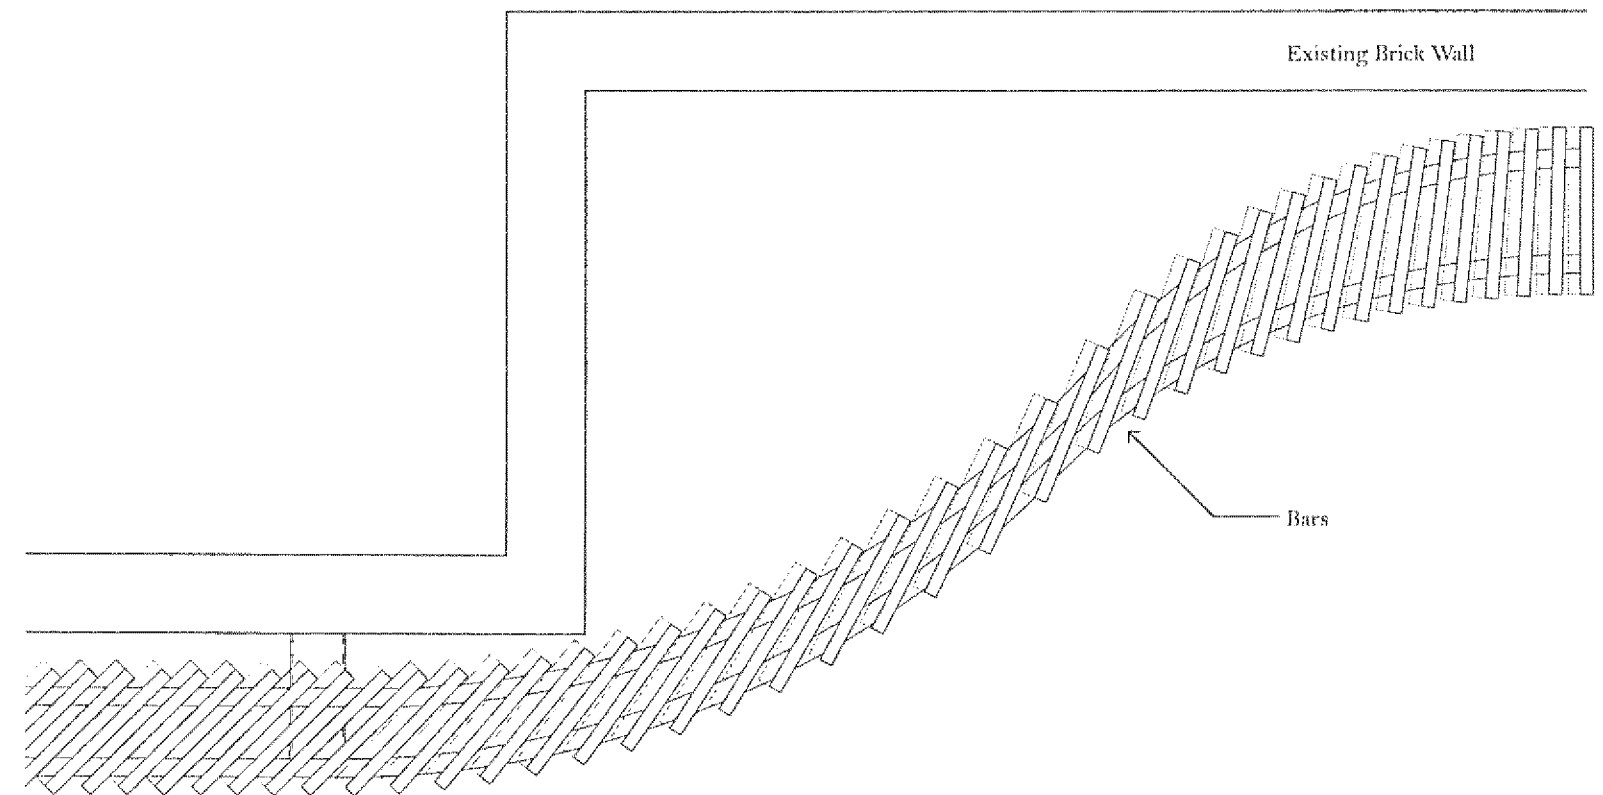

Plan of C''' : Movement into a Setback

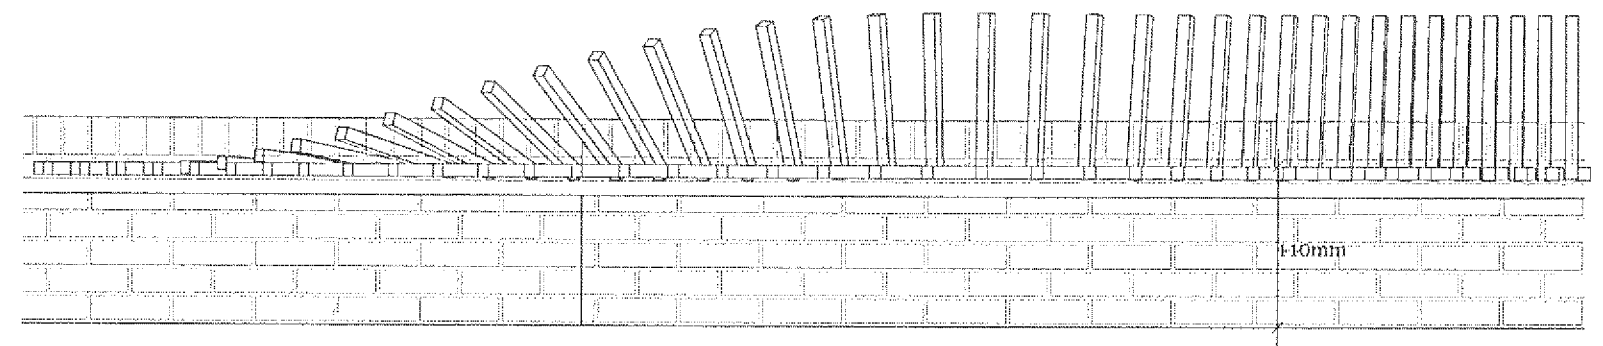


Elevation of C''' i : Movement into a Setback - Major Twist

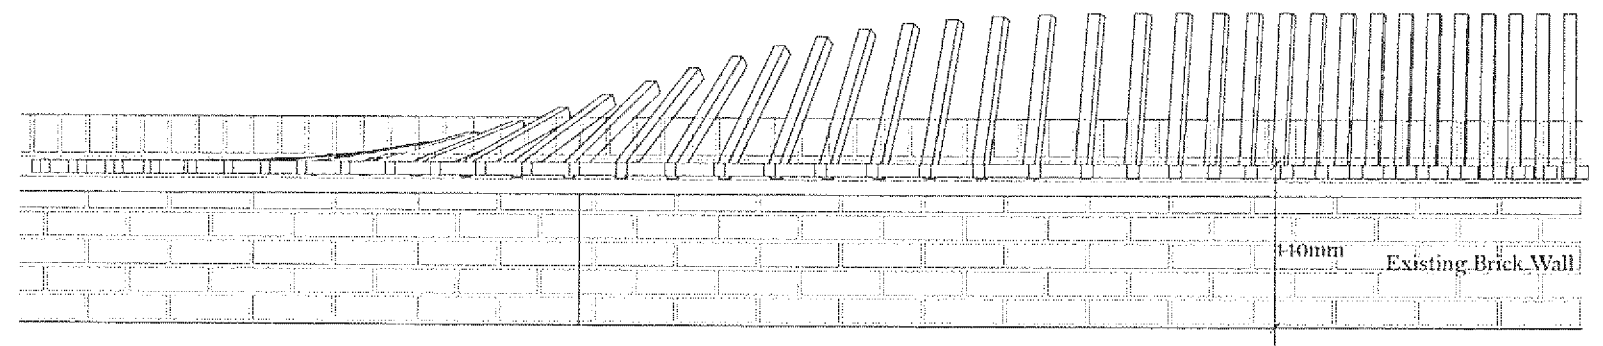


Elevation of C''' ii : Movement into a Setback - Minor Twist




Model Photo of C''' i : Movement into a Setback - Major Twist

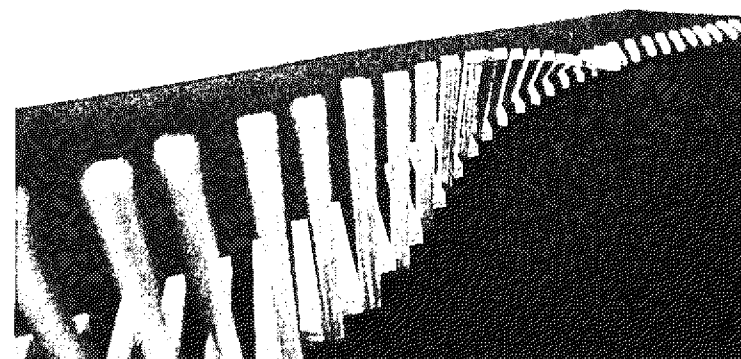

Model Photo of C''' ii : Movement into a Setback - Minor Twist

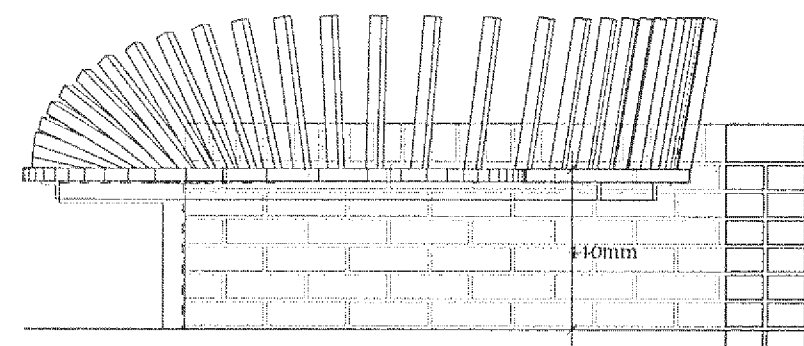

Section through C''' i : Movement into a Setback - Major Twist

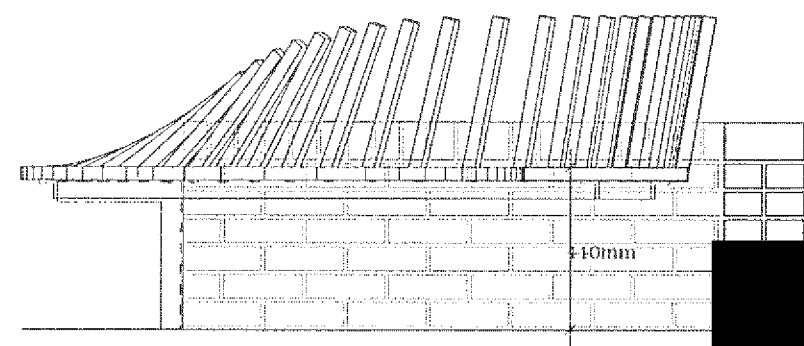

Section through C''' ii : Movement into a Setback - Minor Tw

Notes:
Do not scale from drawing other than for planning purposes.

Drawing is not for construction.

Full Site Survey and Site Investigation required to confirm dimensions etc.

ARUN DISTRICT COUNCIL				
No.	CU	20	10	

Revisions:

05/08/09: Draft Issue
07/09/09: Issued for Planning
21/10/09: Rev A: Re-issued for Planning - Notes Revised.
23/10/09: Rev B: Re-issued for Planning - Notes Revised.
22/01/10: Rev C: Re-issued for Planning - Materials Updated

The Longest Bench
Littlehampton

Bench, Movement into Setbacks - Portions with Seat Backs

no. 113_01_114

1:20 at A3

drawn: 22/01/10