




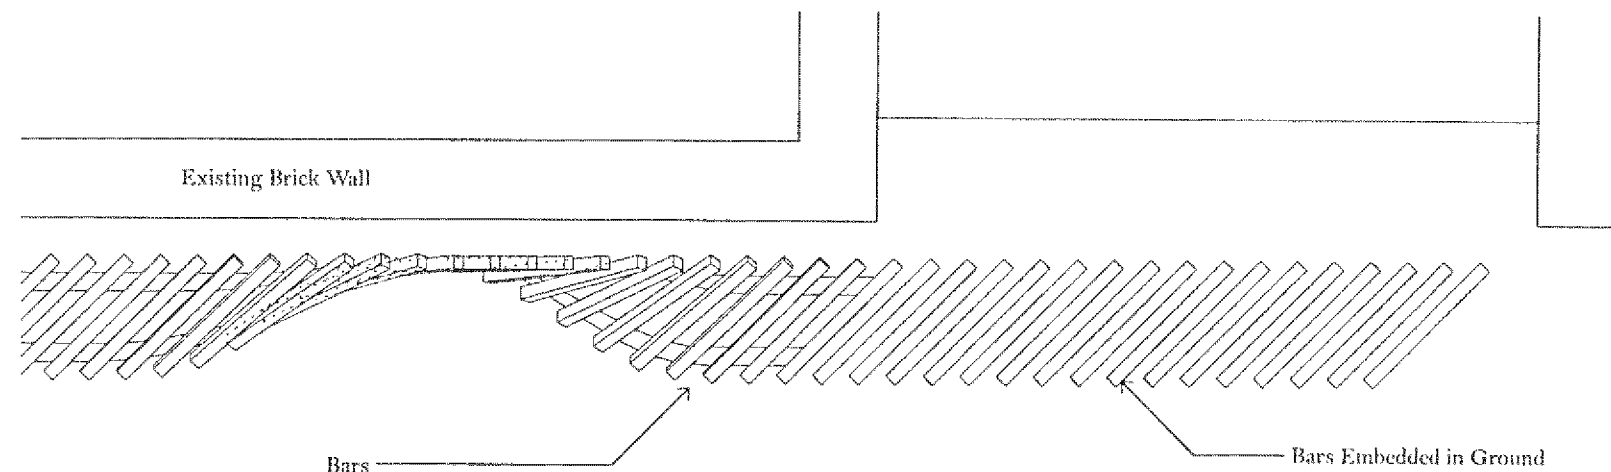


Plan and Elevation of A ii *: Start of Bench by East Beach Cafe

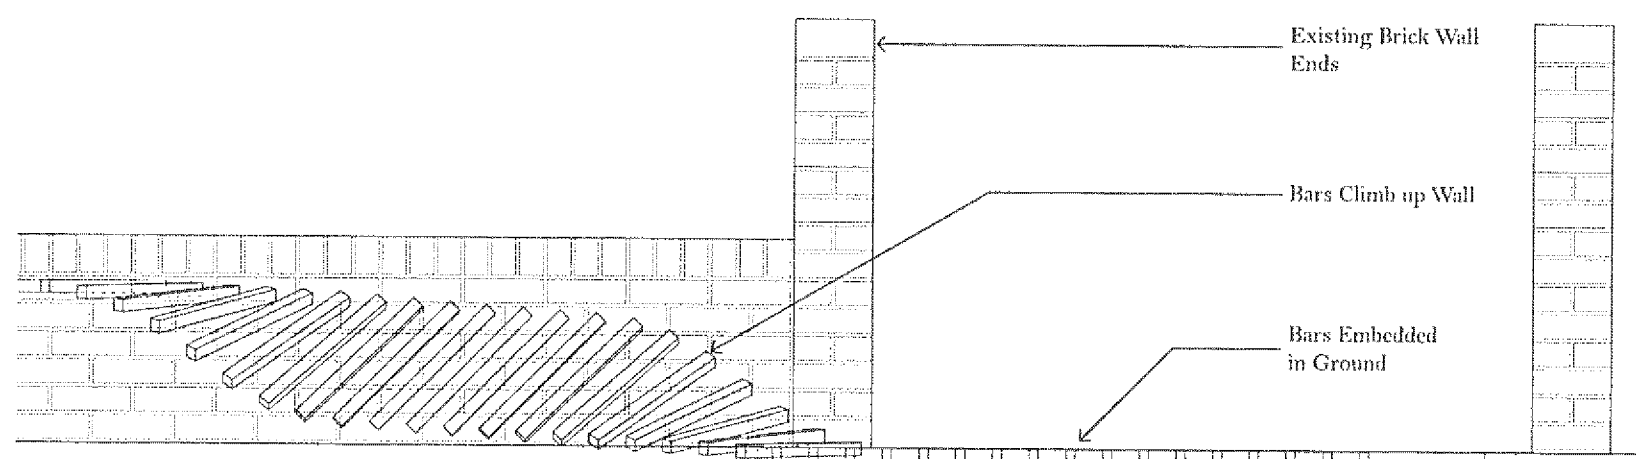

Section through A ii *: Start of Bench by East Beach Cafe

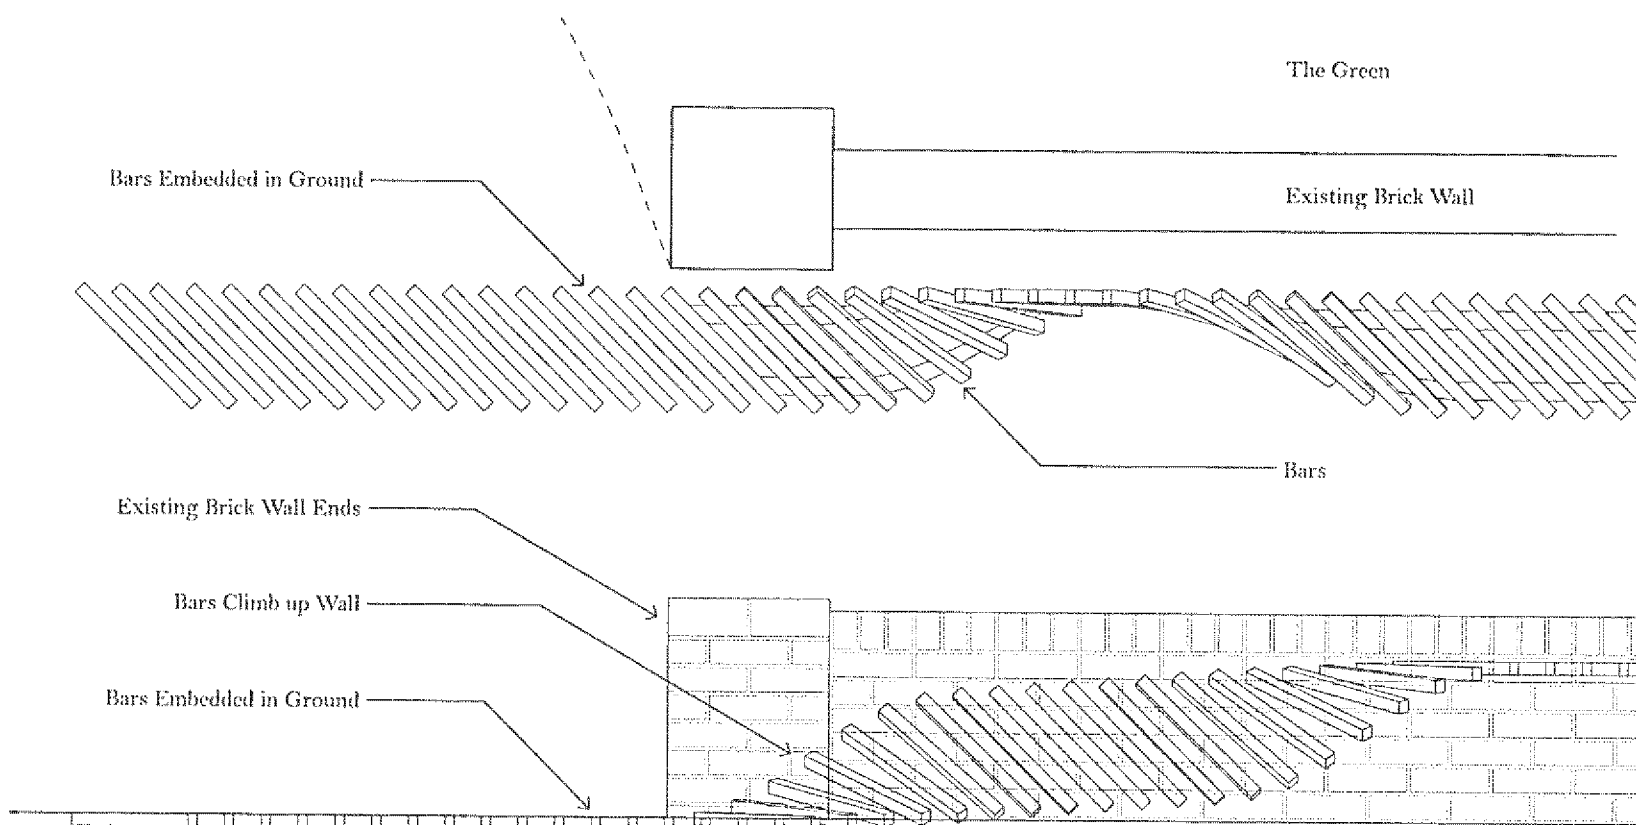

Plan and Elevation of A ii *: Finish of Bench

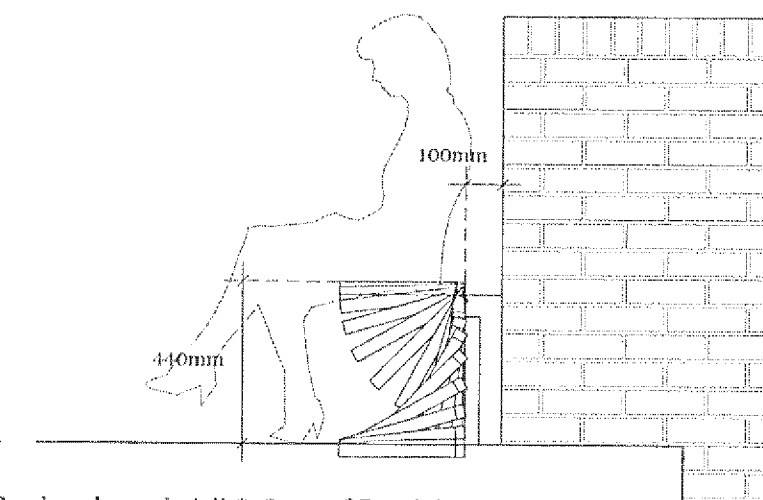

Section through A ii *: Finish of Bench

Notes:
Do not scale from drawing other than for planning purposes.

Drawing is not for construction.

Full Site Survey and Site Investigation required to confirm dimensions etc.

Revisions:

05/08/09: Draft Issue
07/09/09: Issued for Planning
21/10/09: Rev A: Re-issued for Planning - Notes Revised.
23/10/09: Rev B: Re-issued for Planning - Notes Revised.
22/01/10: Rev C: Re-issued for Planning - Materials Updated

The Longest Bench
Littlehampton

Bench, Start and Finish

no. 113_01_115

1:20 at A3

drawn: 22/01/10