


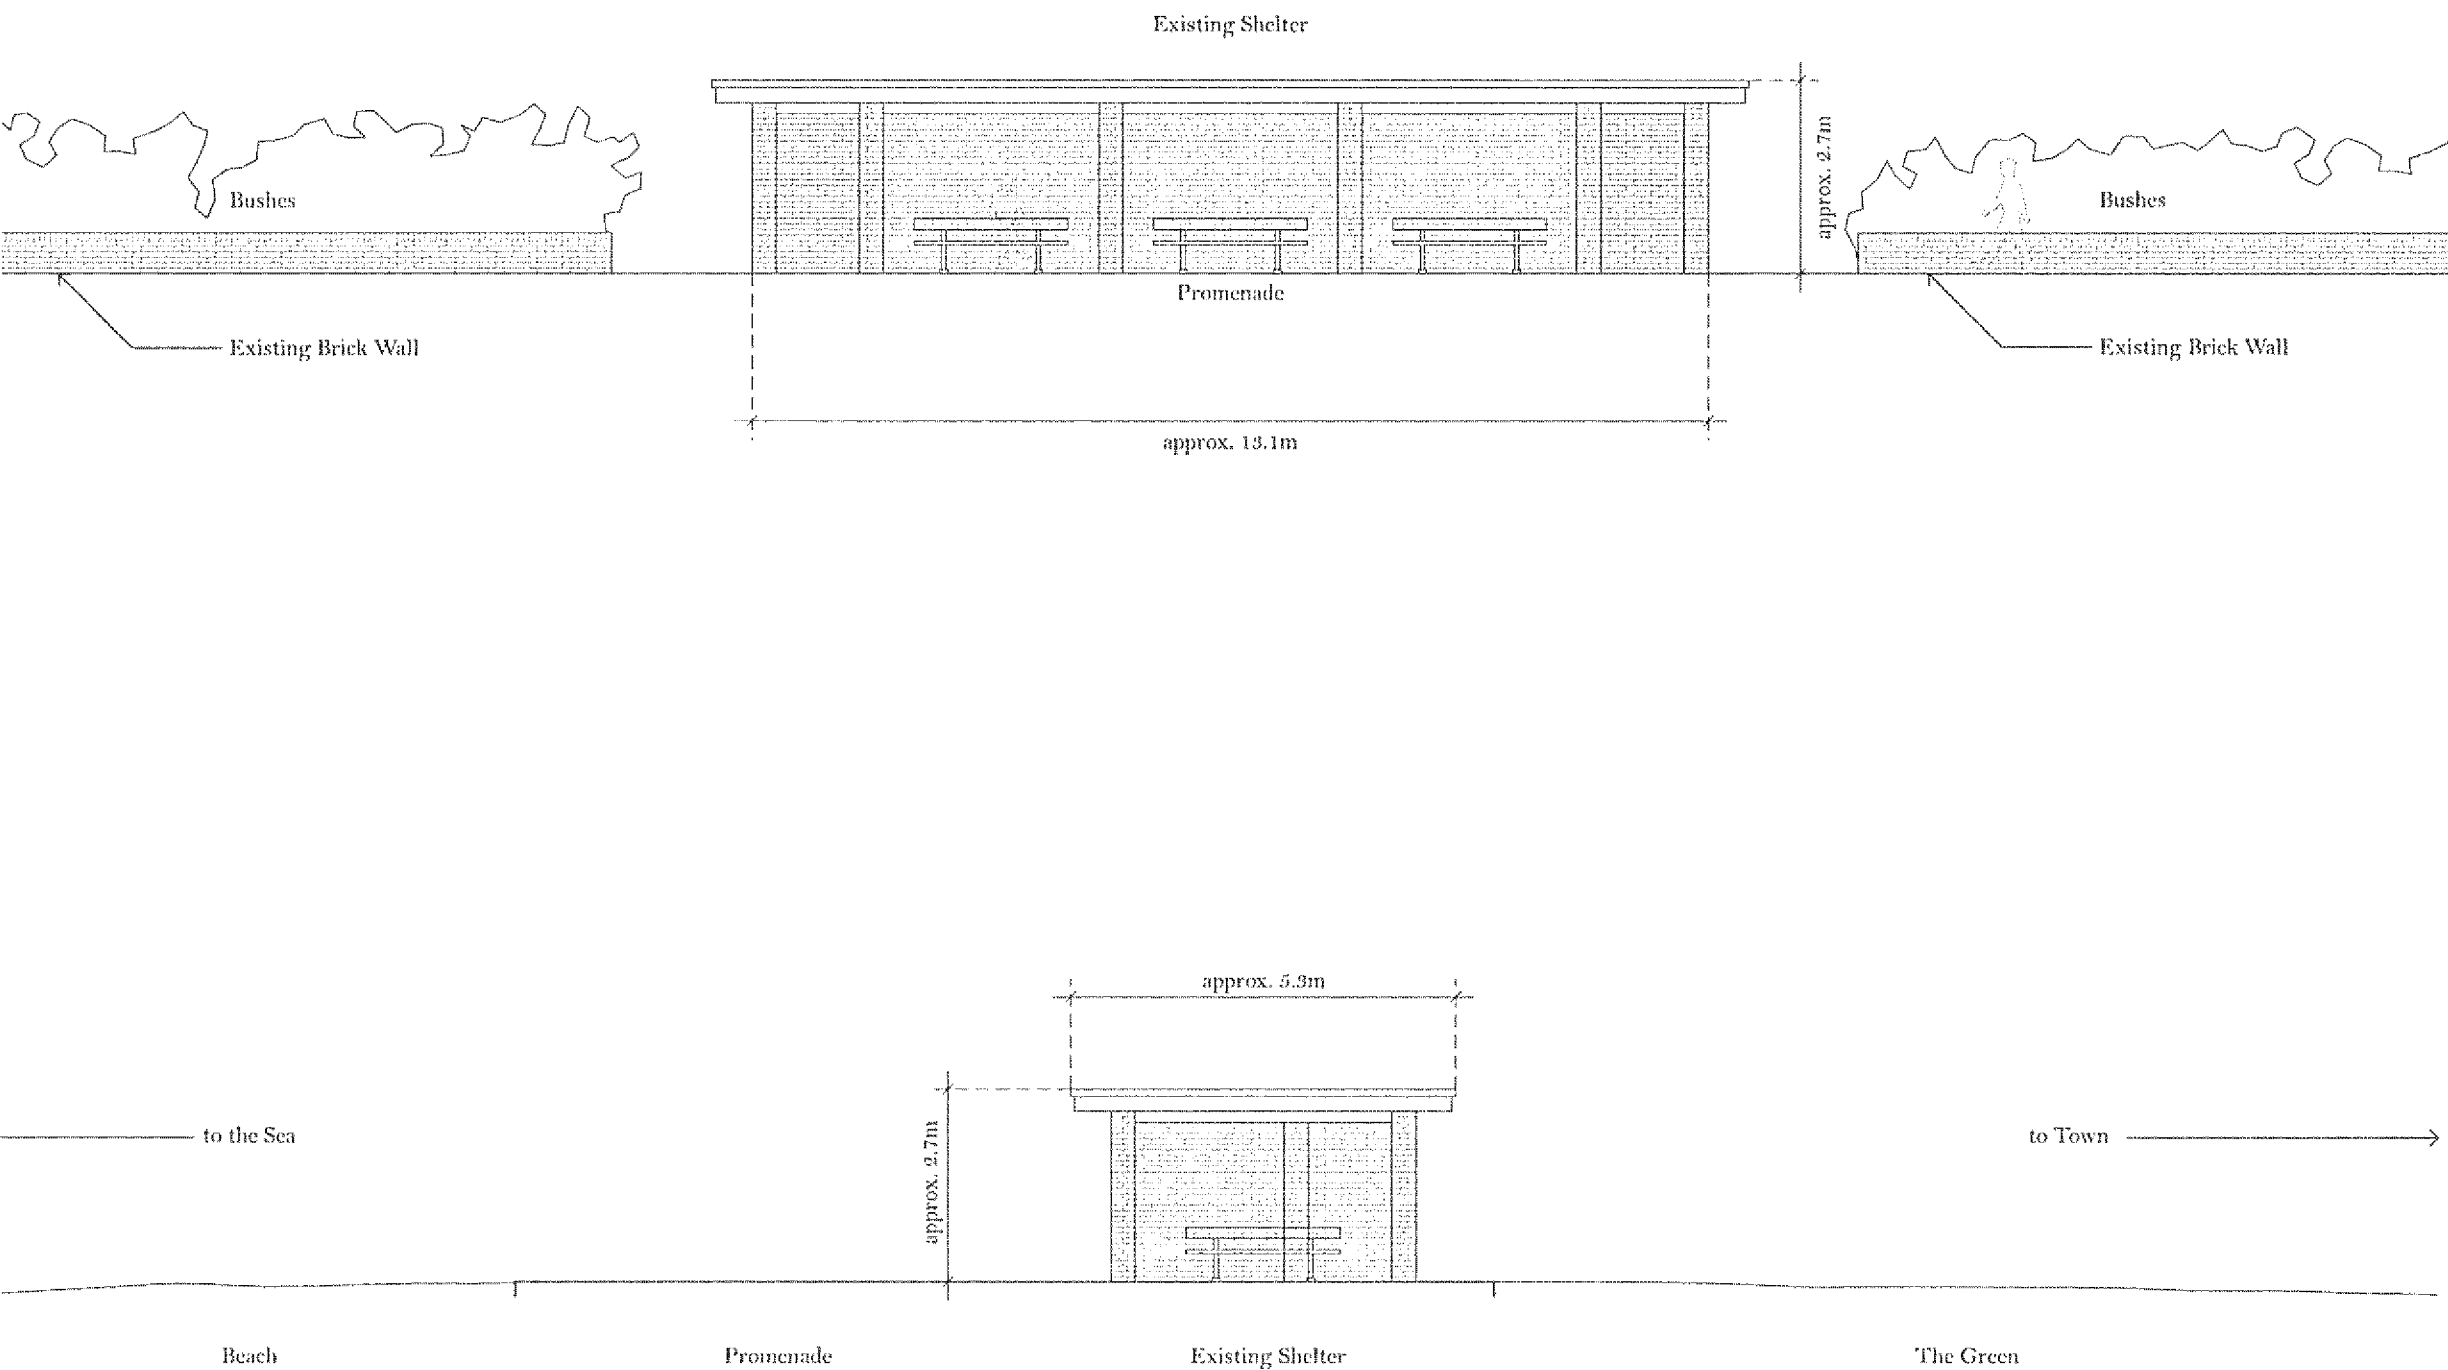

Notes:
Do not scale from drawing other than for planning purposes.

Drawing is not for construction.

Full Site Survey and Site Investigation required to confirm dimensions etc.

Revisions:

05/08/09: Draft Issue
07/09/09: Issued for Planning
21/10/09: Rev A: Re-issued for Planning - Notes Revised.
28/10/09: Rev B: Re-issued for Planning - Notes Revised.

The Longest Bench
Littlehampton

Existing Shelter,
Elevations

no. 115_03_001/2

1:100 at A3

drawn: 07/09/09