


The Green

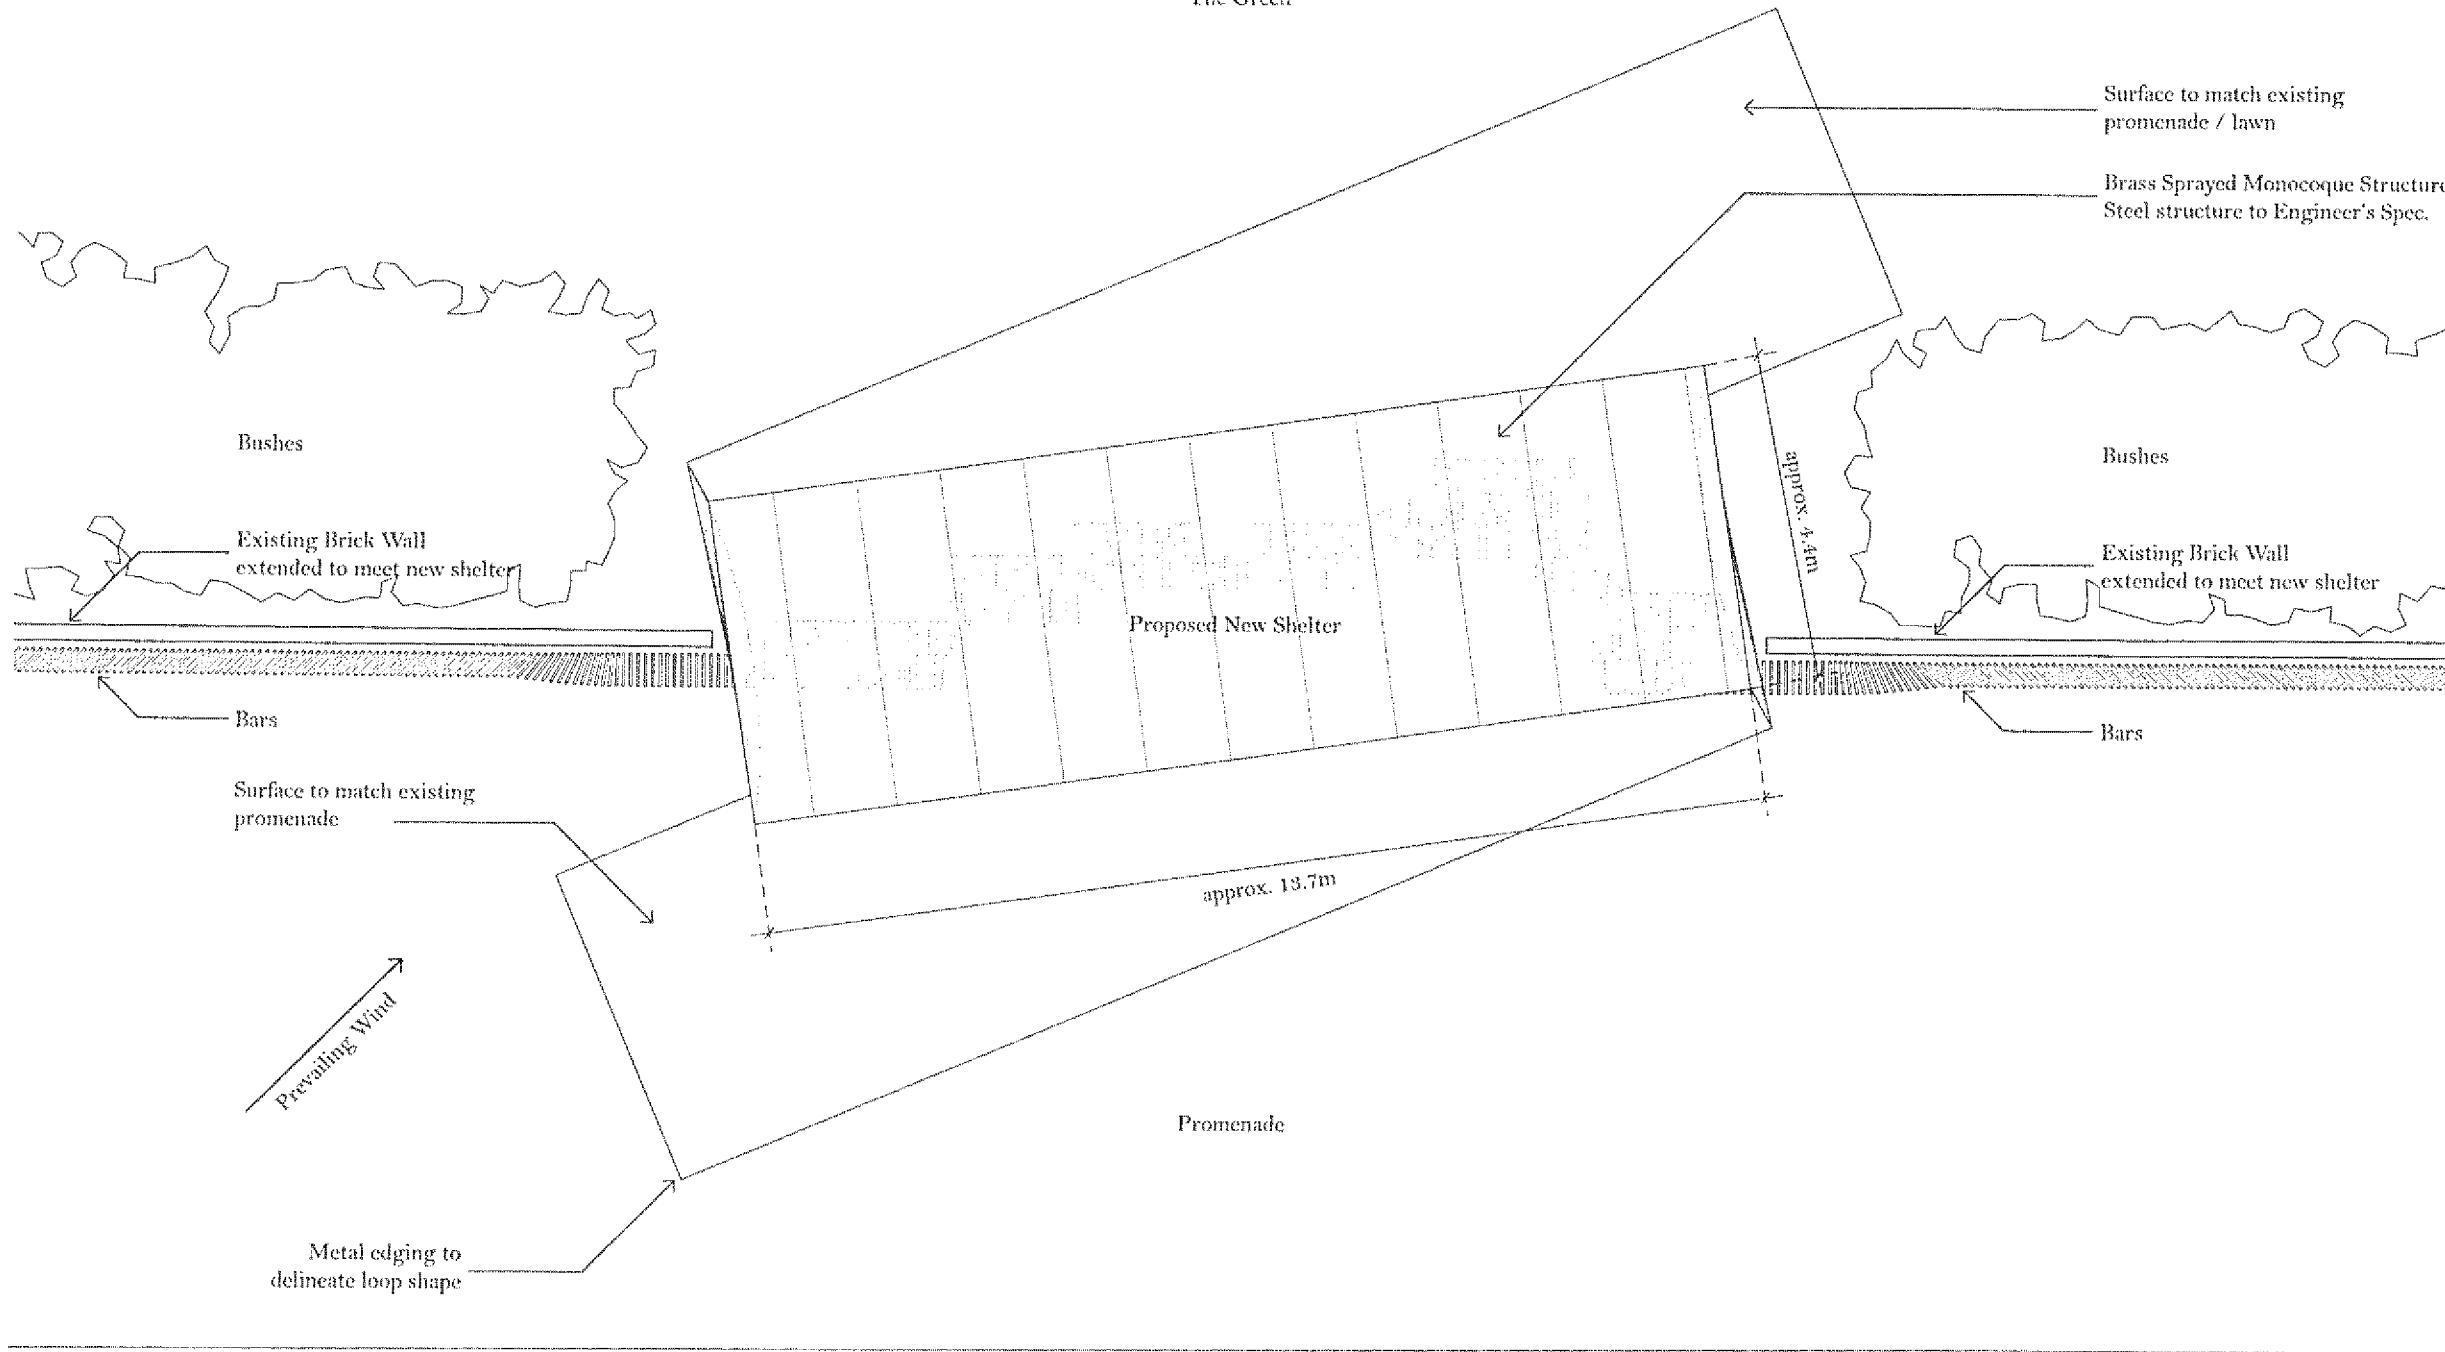

Notes:
Do not scale from drawing other than for planning purposes.

Drawing is not for construction.

Full Site Survey and Site Investigation required to confirm dimensions etc.

ARUN DISTRICT COUNCIL

No.	LU	ZO	10

Revisions:

05/08/09: Draft Issue
07/09/09: Issued for Planning
21/10/09: Rev A: Re-issued for Planning - Notes Revised.
23/10/09: Rev B: Re-issued for Planning - Notes Revised.
22/01/10: Rev C: Re-issued for Planning - Materials Updated

The Longest Bench
Littlehampton

Proposed Shelter, Plan

no. 113_01_101

1:100 at A3

drawn: 22/01/10

Beach