
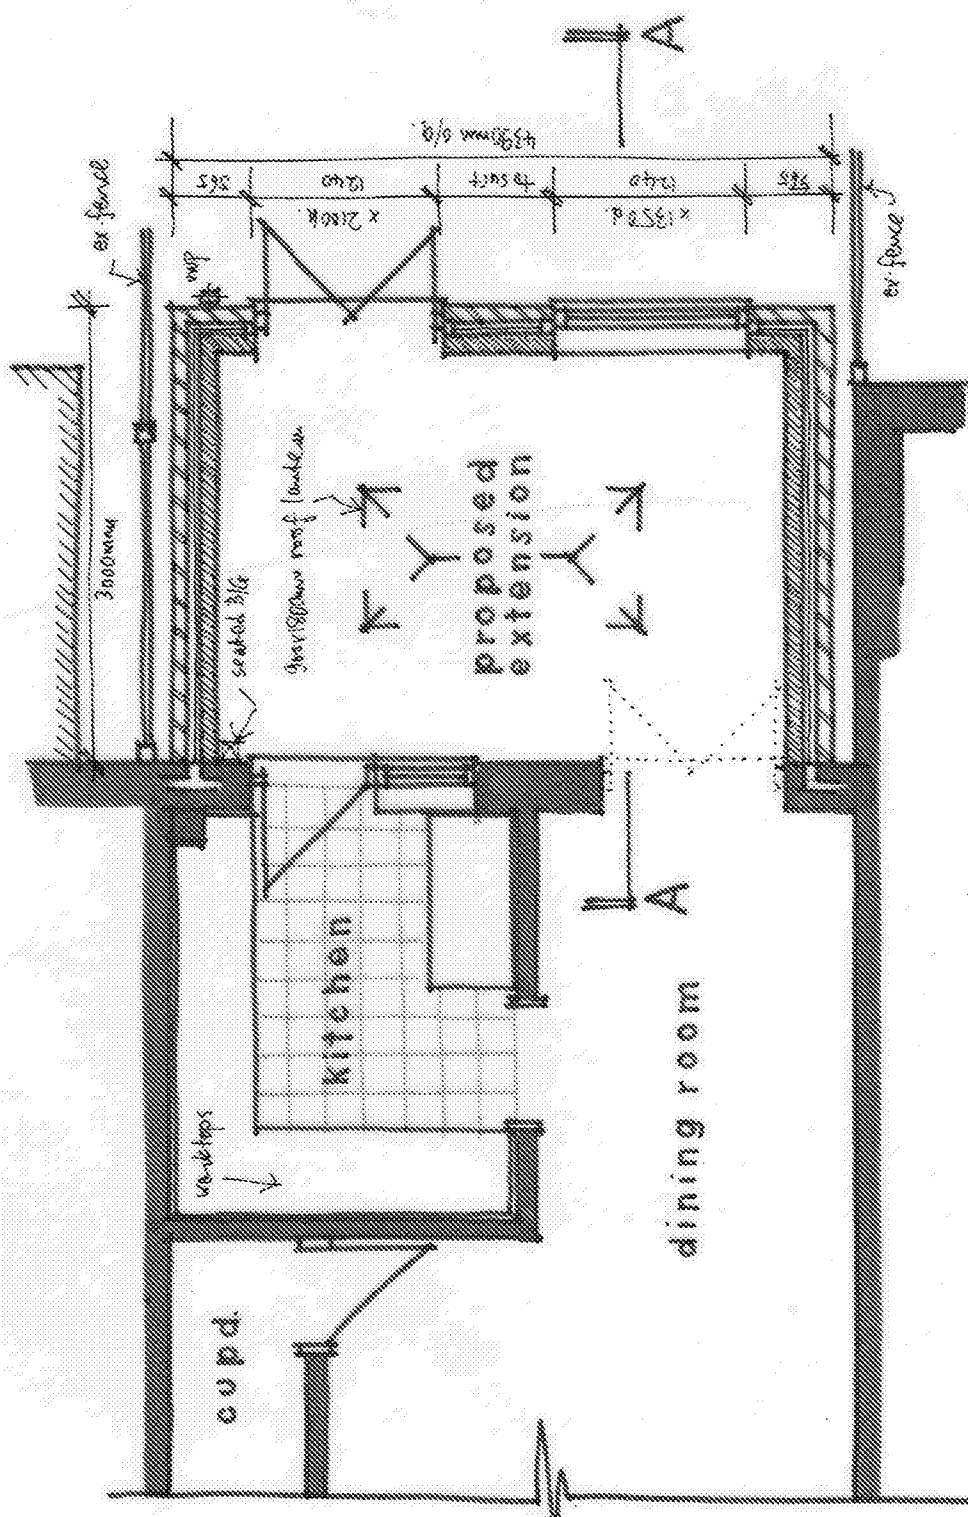
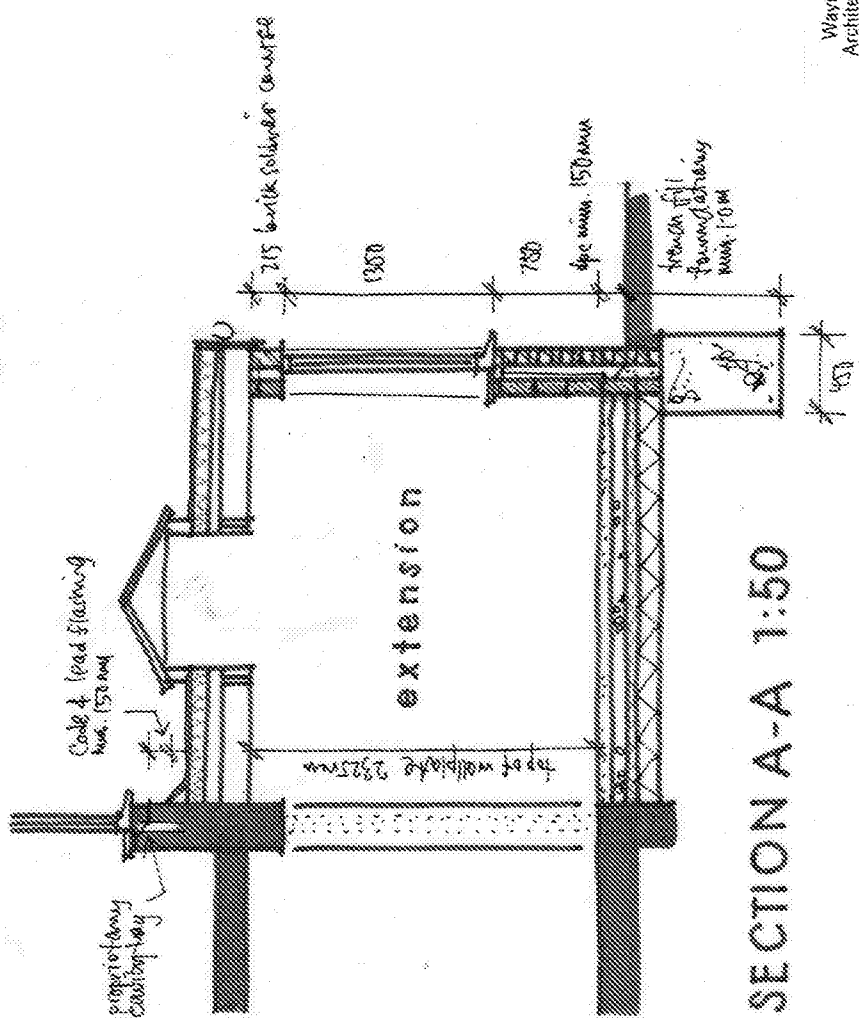


PROPOSED ELEVATIONS 1:100@ A3

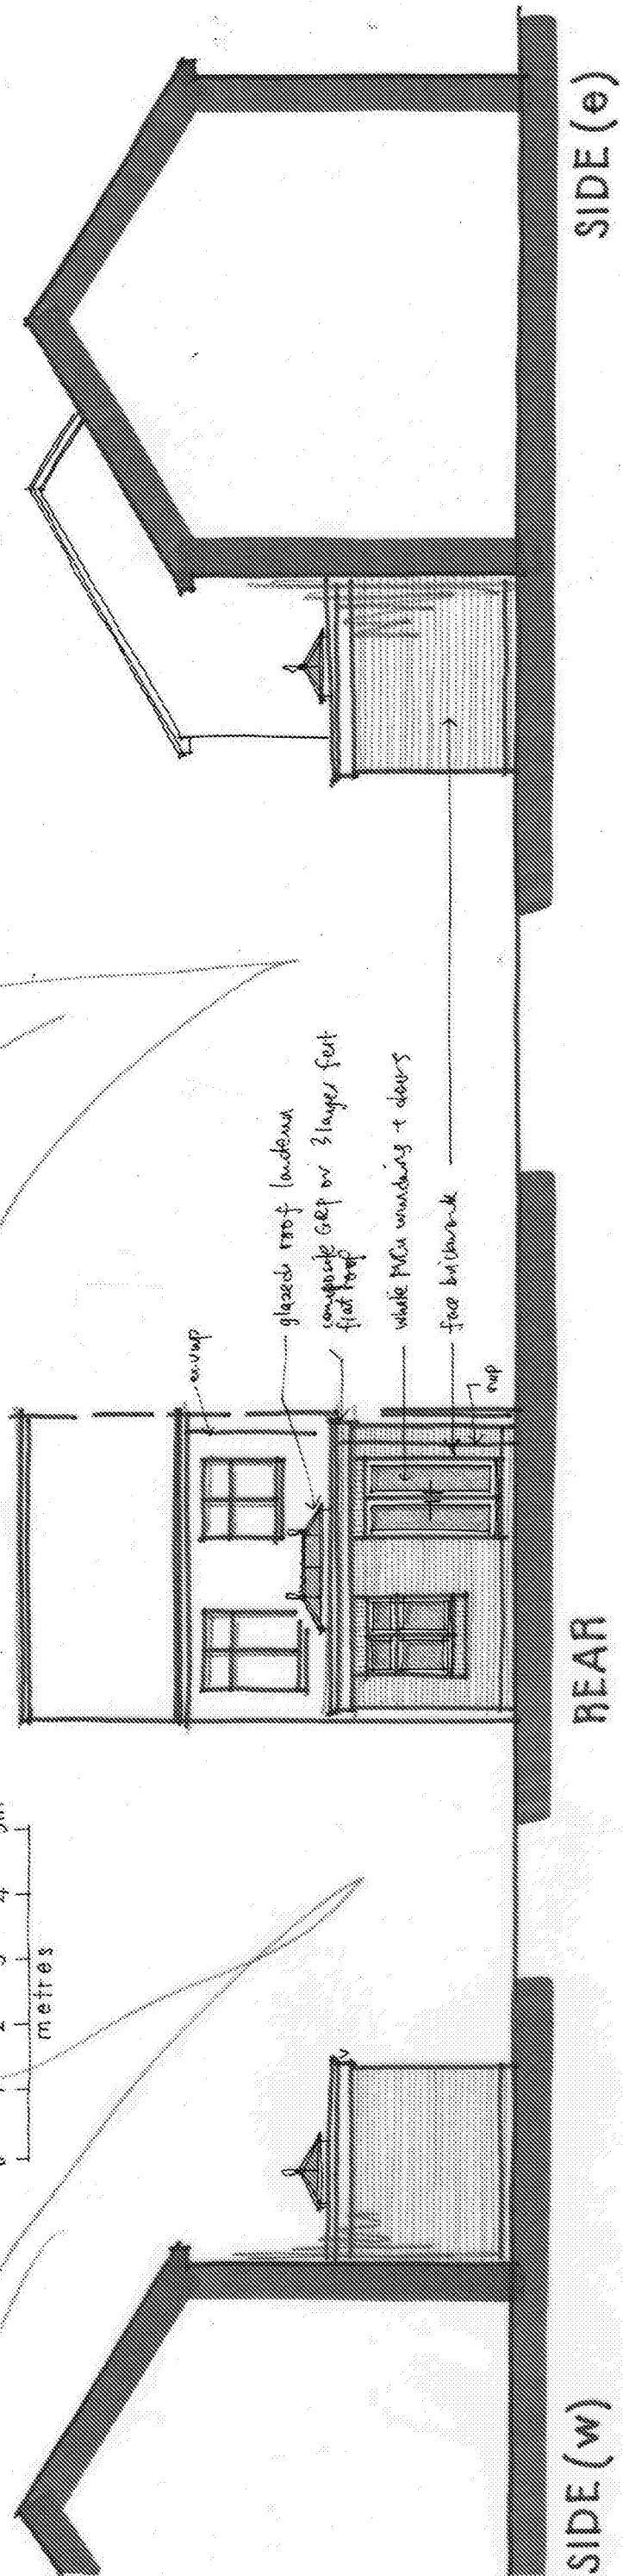

GROUND FLOOR PLAN 1:50

Wayne Gander MCIAT
Architectural Technologist
98 Durrington Lane
Worthing
West Sussex BN13 2PC
Tel. 01903 694817