


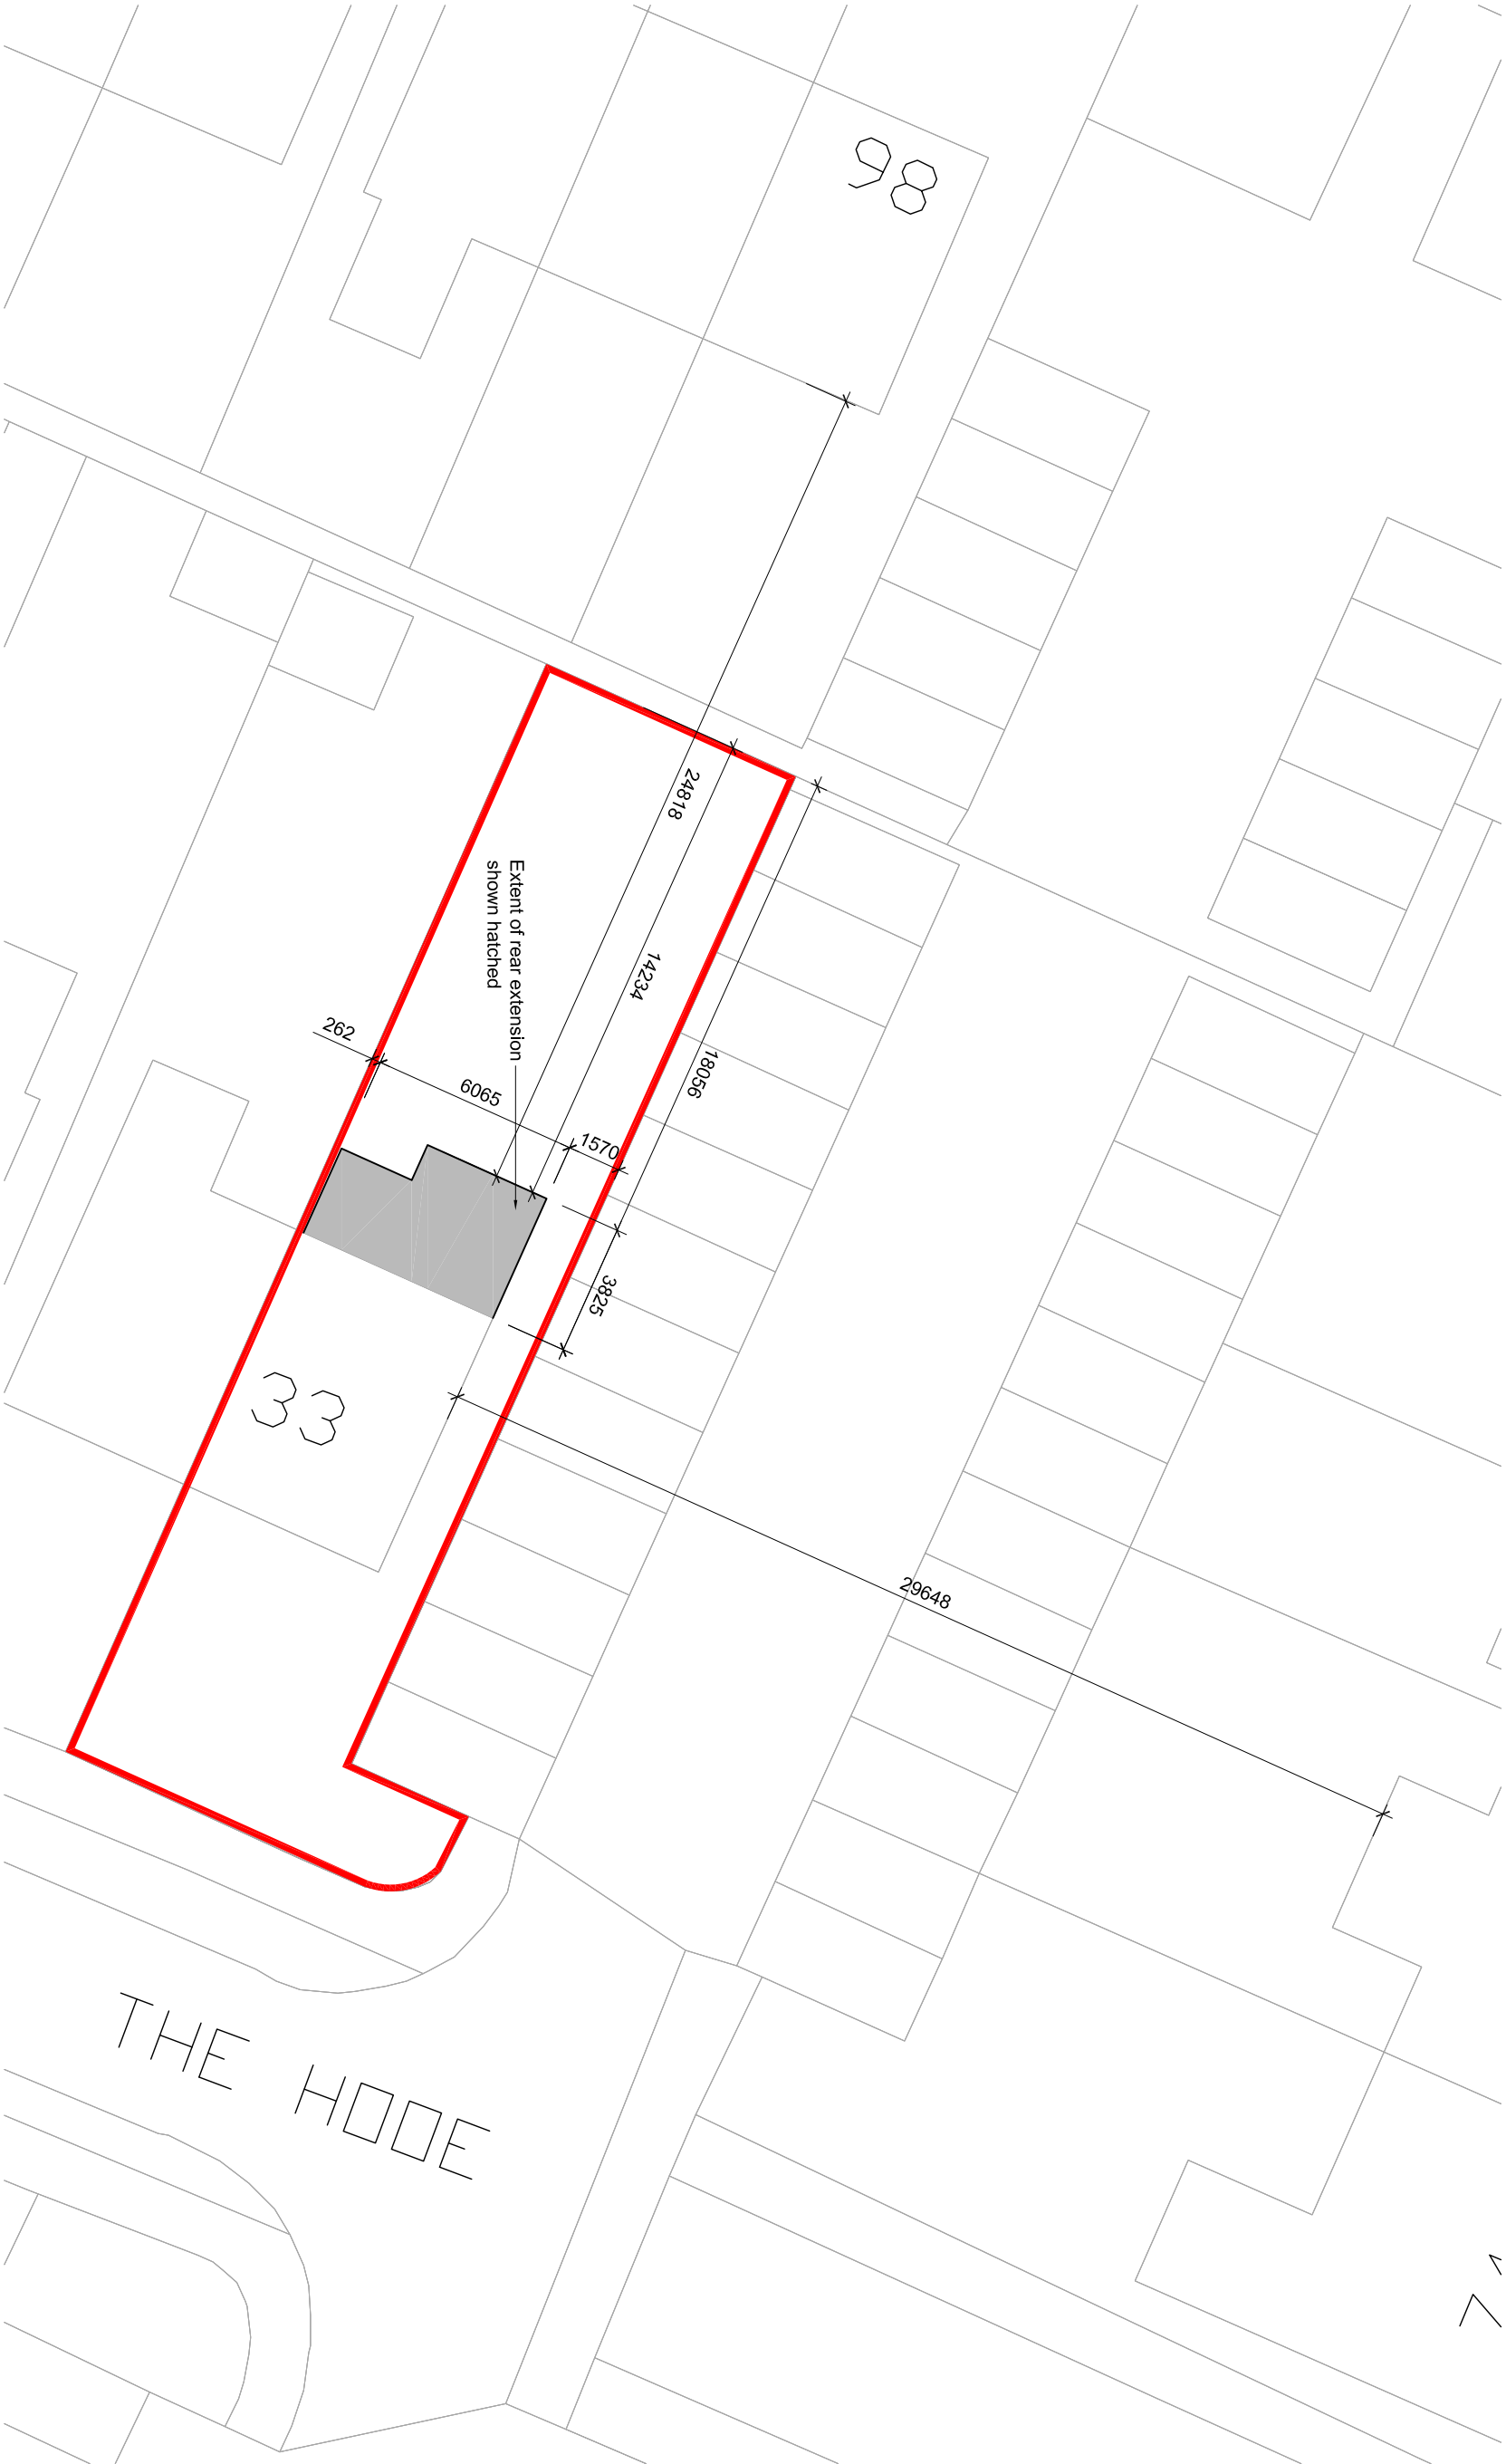

Client's Name
Mr & Mrs Johnson

Drawing Title
Proposed Block Plan

Job Title
**33 The Hooe
Littlehampton**

Scale
1:200 @ A3
metres 2 4 6 8

Drawn	Checked	Date
cb	cb	26.01.22
Job No	Drawing No	Rev
THL	050	A
Status		

APPROVAL

Rev	Date	Revision Details	Dr	Ch
A	15.03.22	Amended to Client comments		