





ARCADE RD. ELEVATION AS PROPOSED
REMOVE SHOPFRONT AND INFILL THIS.



ARCADE RD. ELEVATION AS EXISTING

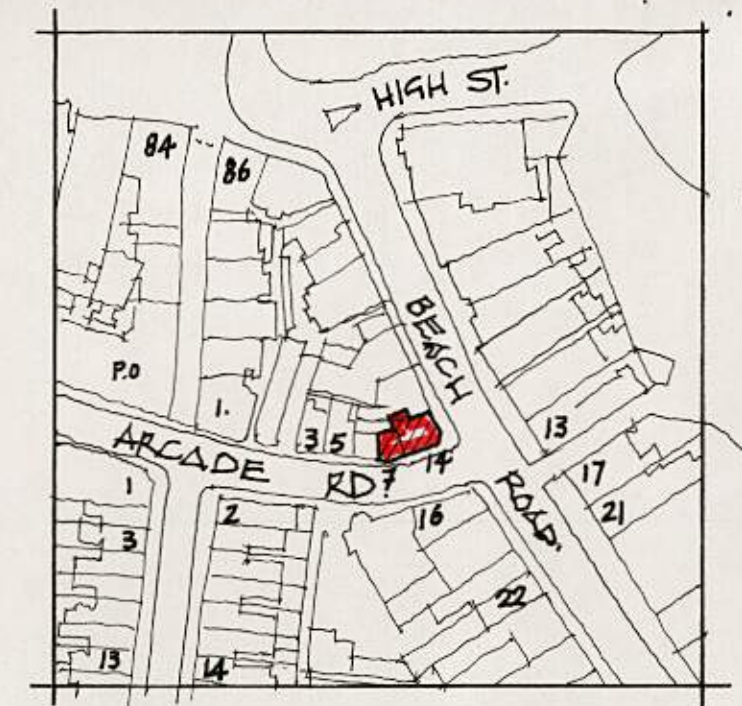

1:1250 SITE LOCATION PLAN

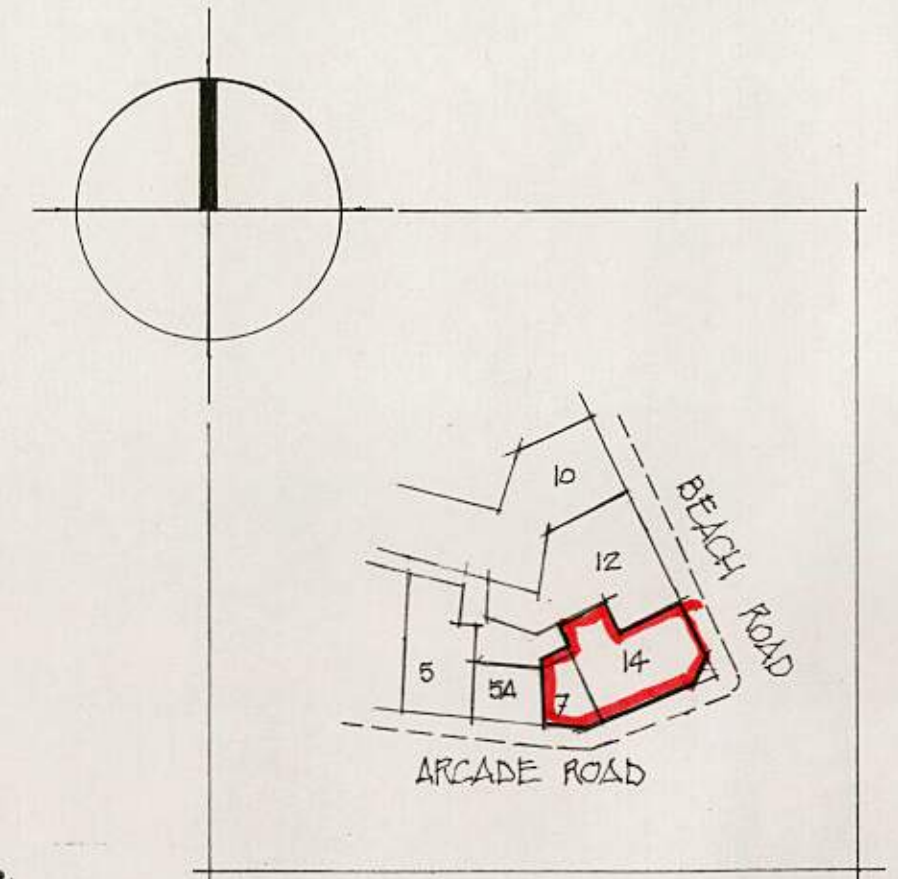

1:500 BLOCK PLAN

PROPOSED ALTERATIONS TO FORM TWO SELF-CONTAINED FLATS

14 BEACH ROAD, LITTLEHAMPTON SUSSEX.

GRAHAM NICOLLS BUILDING DESIGN + TECHNOLOGY

TEL/07990 522709

SCALE 1:1250+1:500+1:100

DATE /07.06.2012

DWG. NO /010512/TP.02