


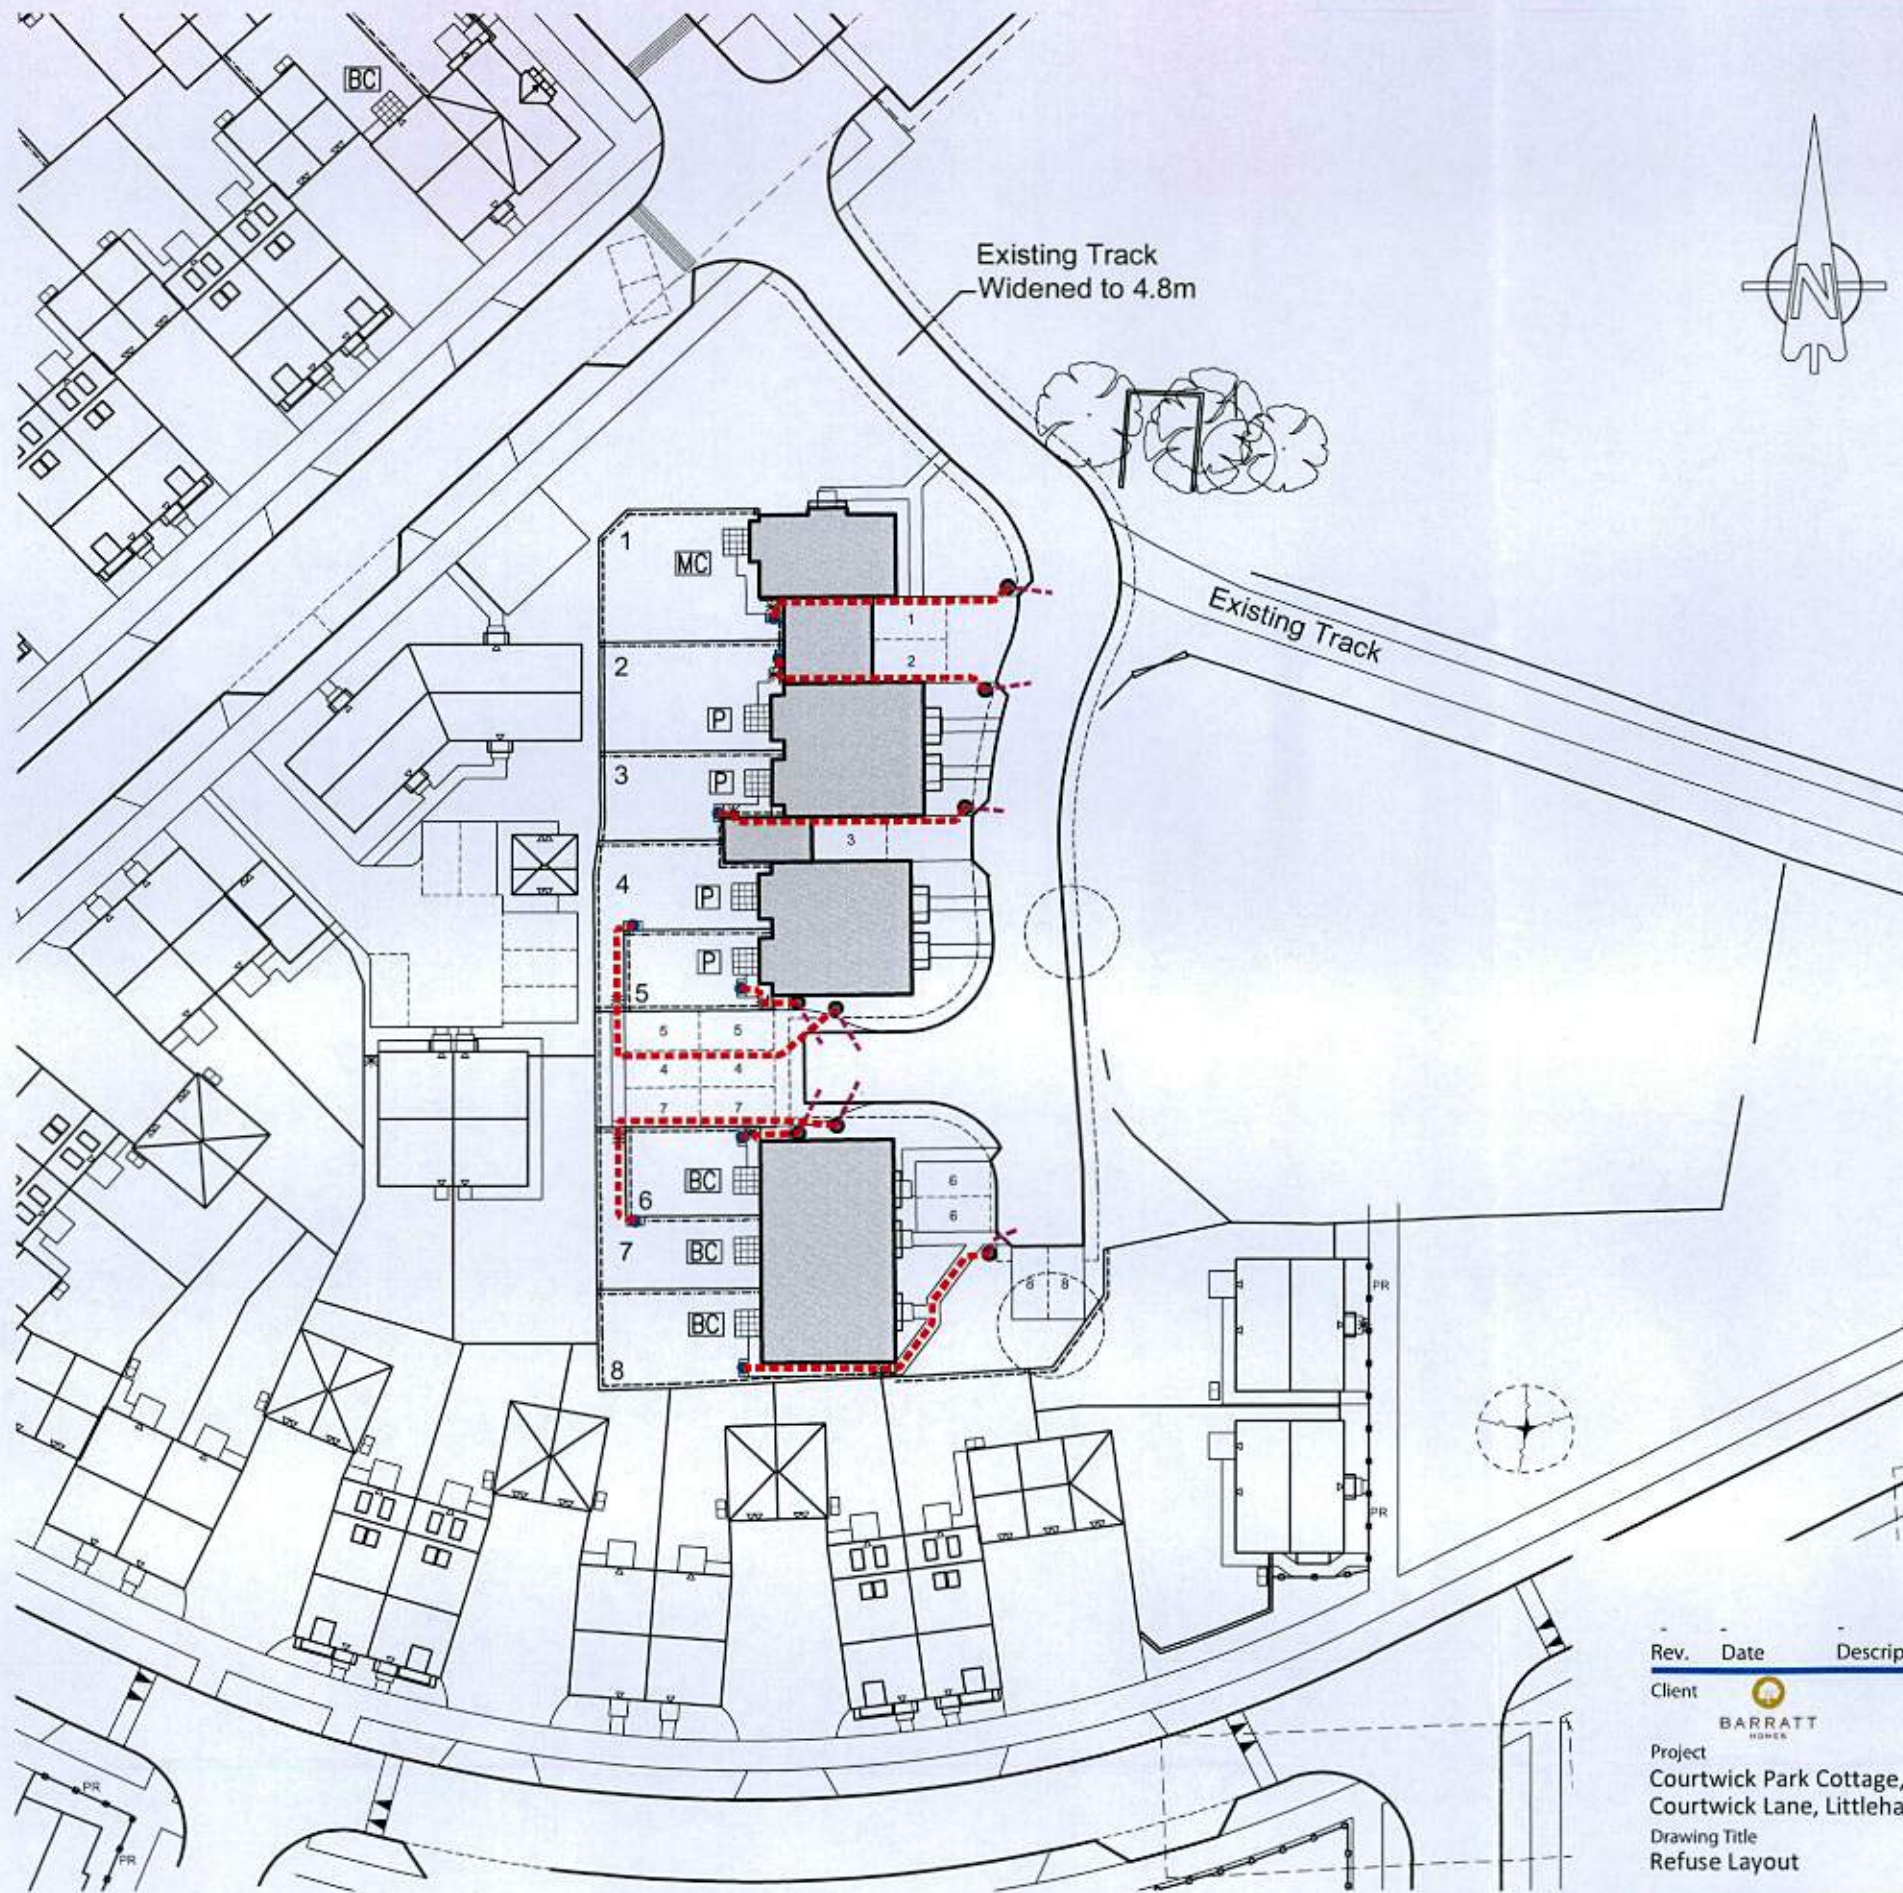

REFUSE STRATEGY:

Private Refuse Storage for houses is located in rear gardens and moved by residents on collection day, to kerbside (on curtilage) or collection points.

Private Refuse Collection is from kerbside, adjacent to the dwelling boundary or from collection points.

Communal Refuse Storage is provided for apartments.


- Private refuse storage locations, generally in rear gardens. Moved on collection day by resident.
- Kerbside refuse collection points for individual houses.

Travel Distances

- Operatives - Generally 15m (25m max.)
- Residents - Generally <30m

Refuse Provision for Houses

- One 240 ltr. Wheeled Bin (Refuse)
- One 240 ltr. Wheeled Bin (Recycling)
- One 25 ltr. Kitchen Bin (Not Shown)

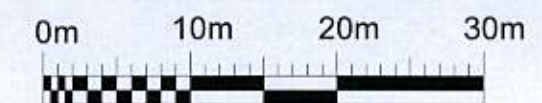

Rev.	Date	Description	Scale	Drawn	Checked	Drawn	Checked
Client			1@500 @ A3	DGP	DGP		
Project			Date	September 2016	File		
Courtwick Park Cottage, Courtwick Lane, Littlehampton. BN17 7PD			Drg.No.	P1339.05	Rev.		
Drawing Title					Drawing Status		
Refuse Layout					PLANNING		



AAP Architecture Ltd, Unit A, Monument Business Centre, Monument Way East, Woking,
Surrey GU21 5LY. Tel: 01483 727345 Fax: 01483 727375
Web: www.aap-arc.co.uk E-mail: projects@aap-arc.co.uk

Under the Intellectual Property Act 2014, this drawing is the copyright of AAP Architecture Ltd.