


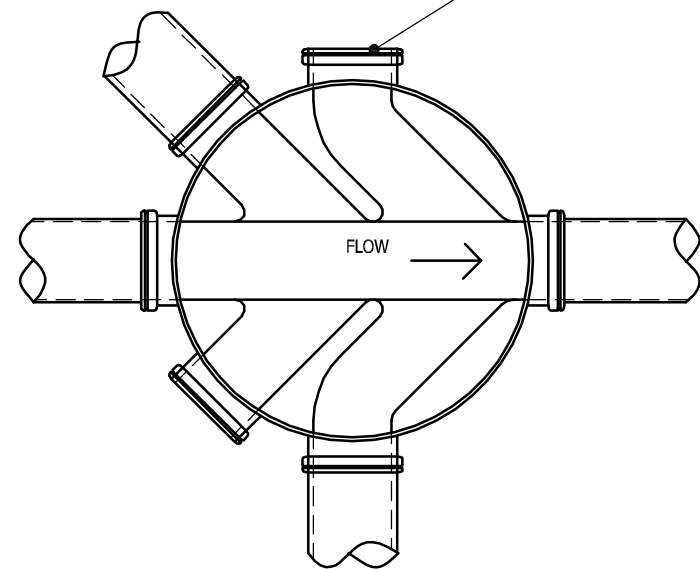


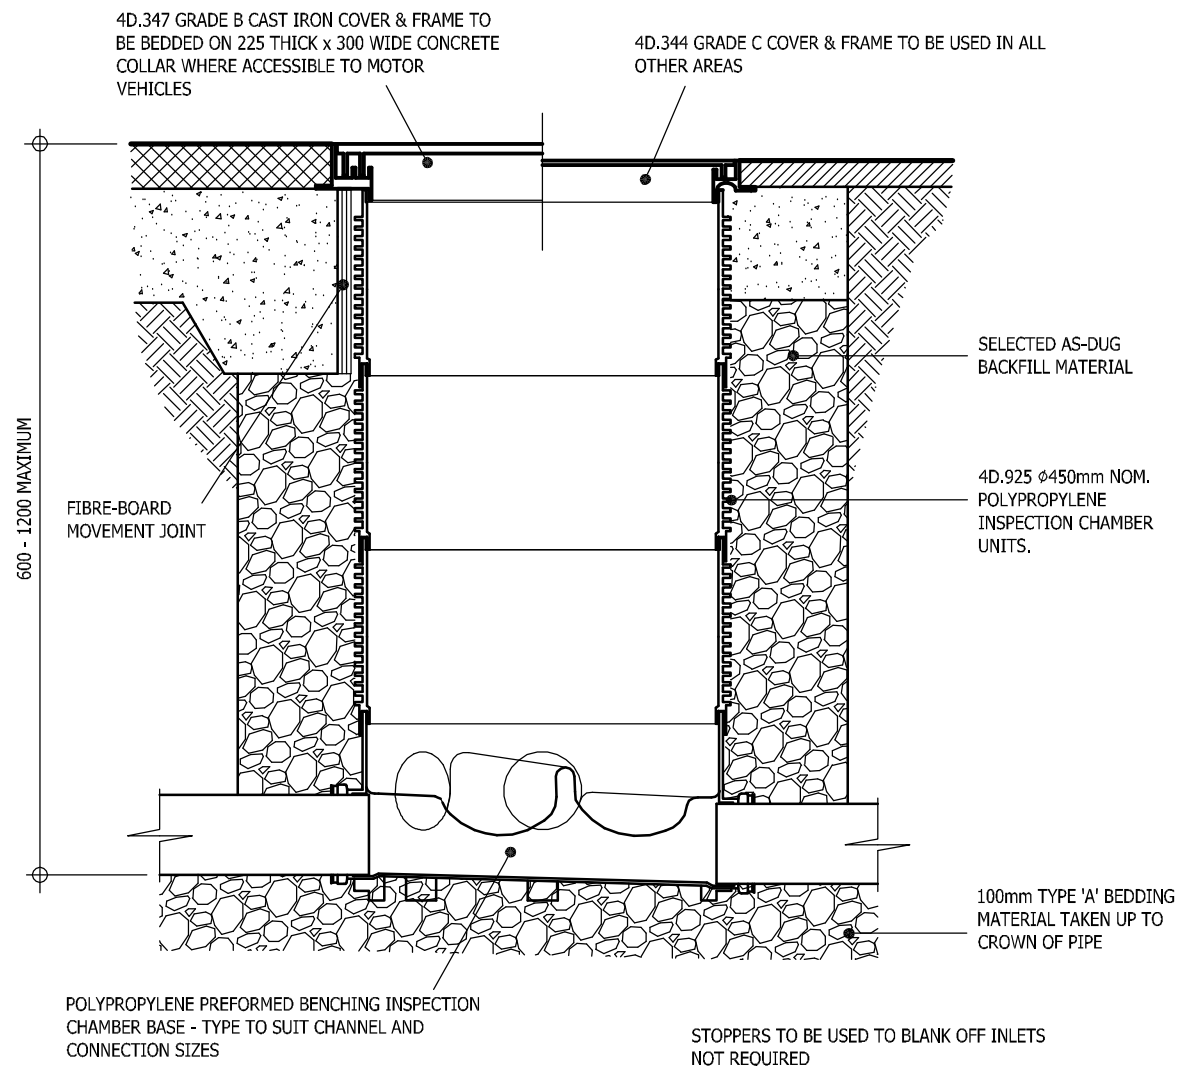


TYPICAL 'BIN' TYPE INSPECTION CHAMBER - TYPE 'Y' (1:10 typical)

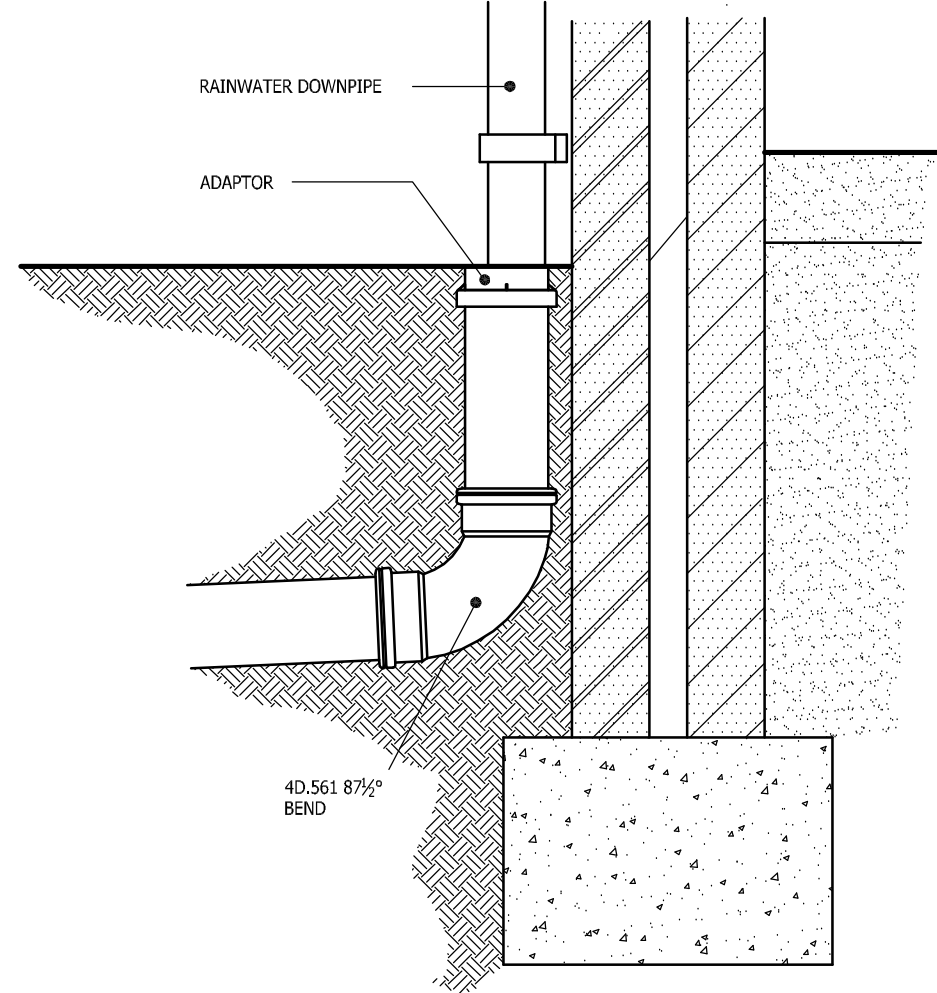


EXTERNAL RAINWATER DOWNPIPE TO DRAIN (1:10 typical)

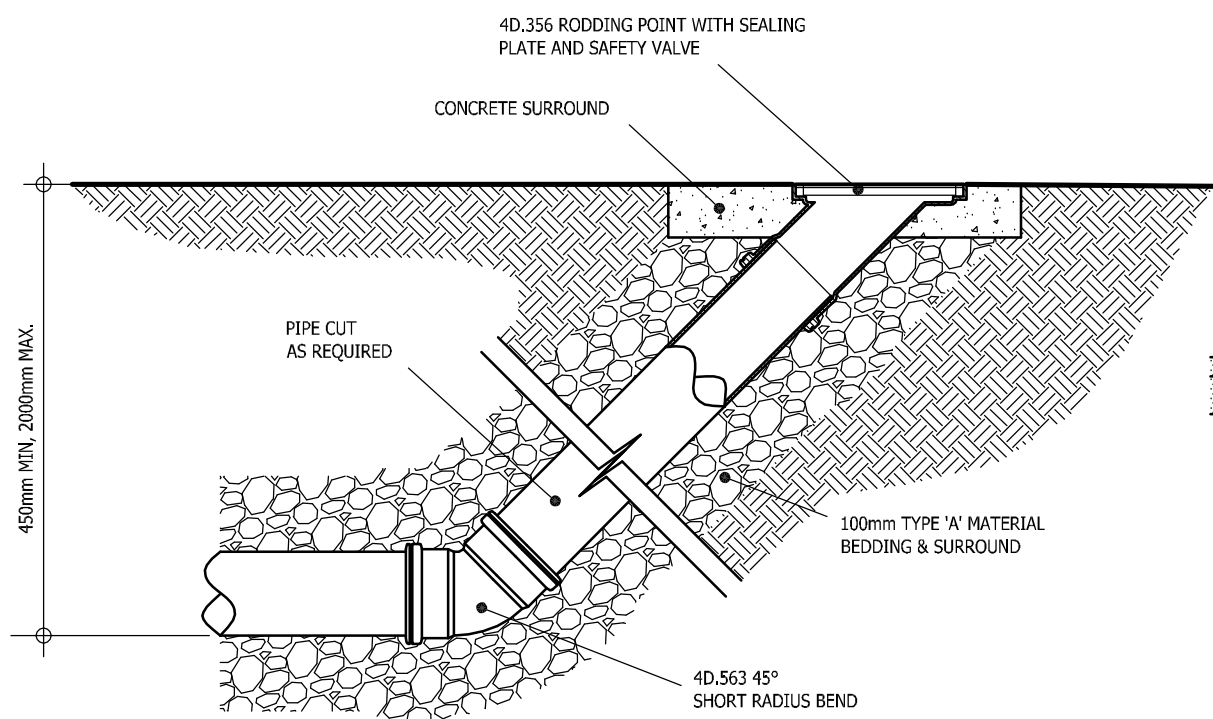


TYPICAL RODDING POINT DETAIL (1:10 typical)

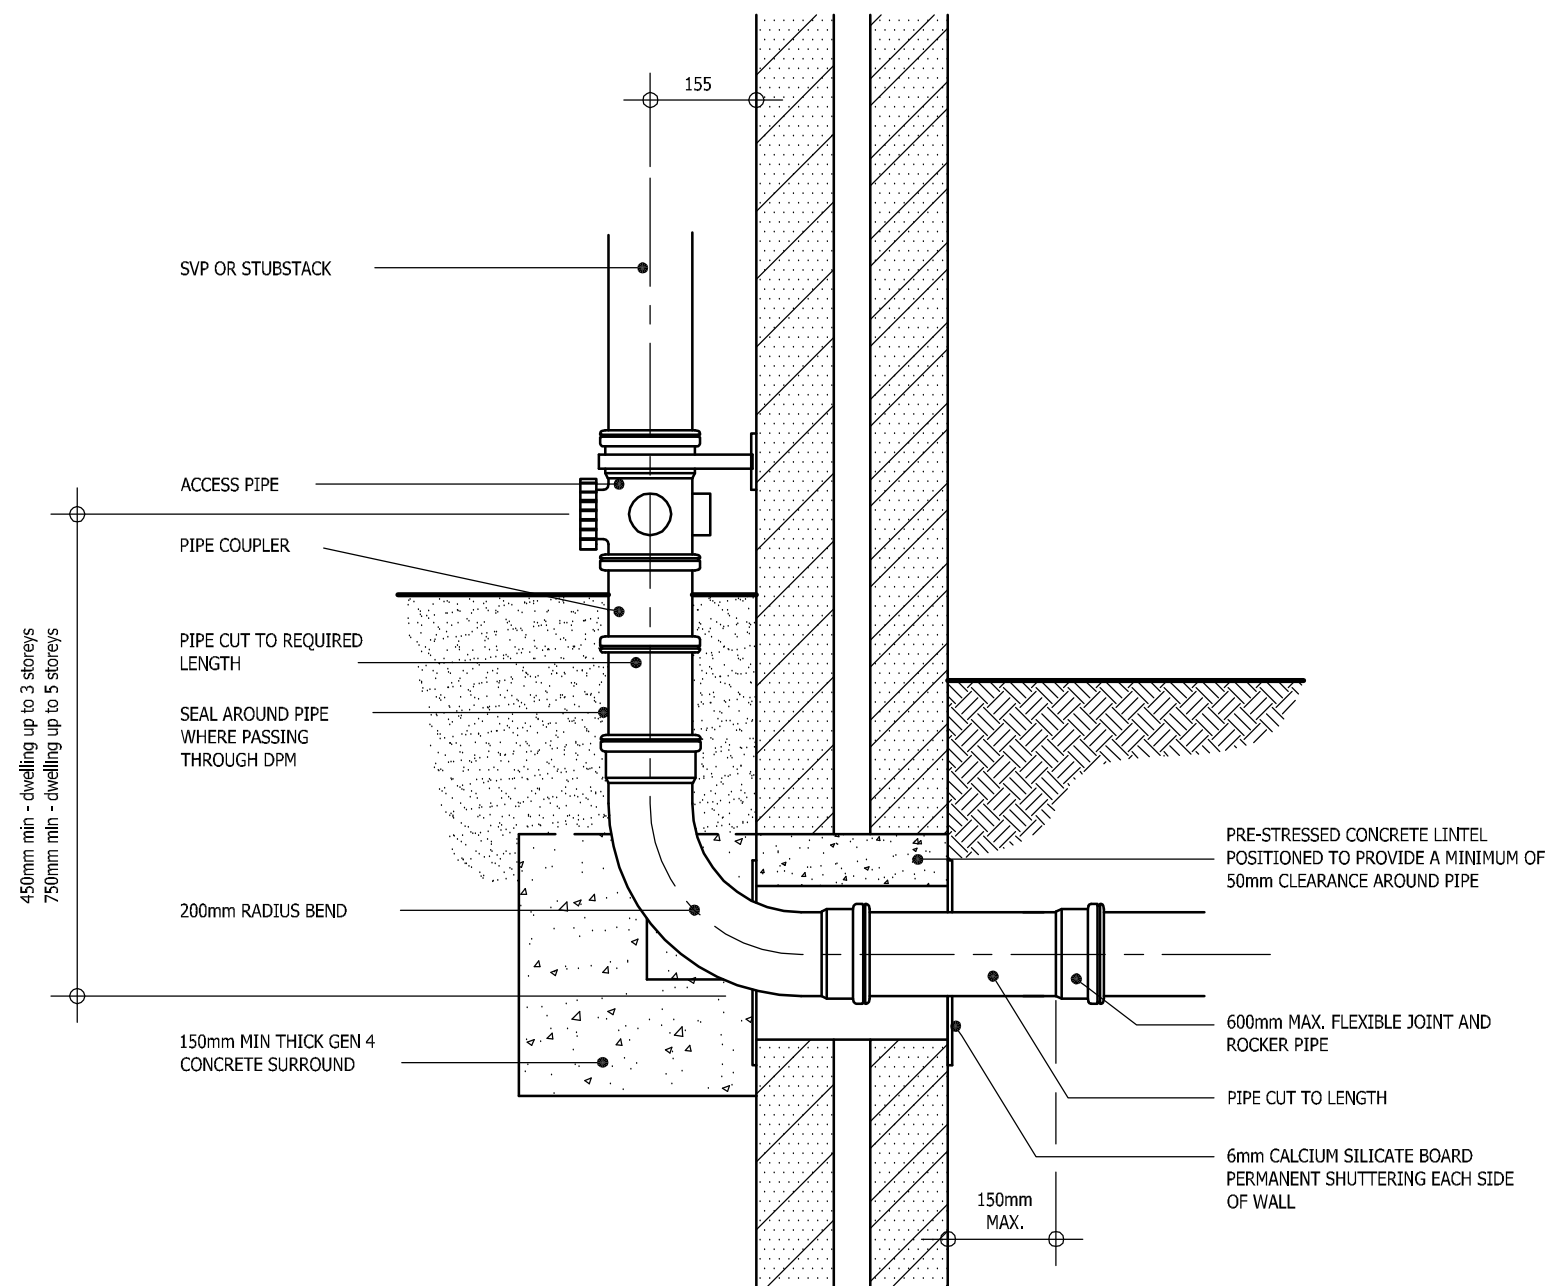

INTERNAL SVP/SS OUTLET (1:10 typical)

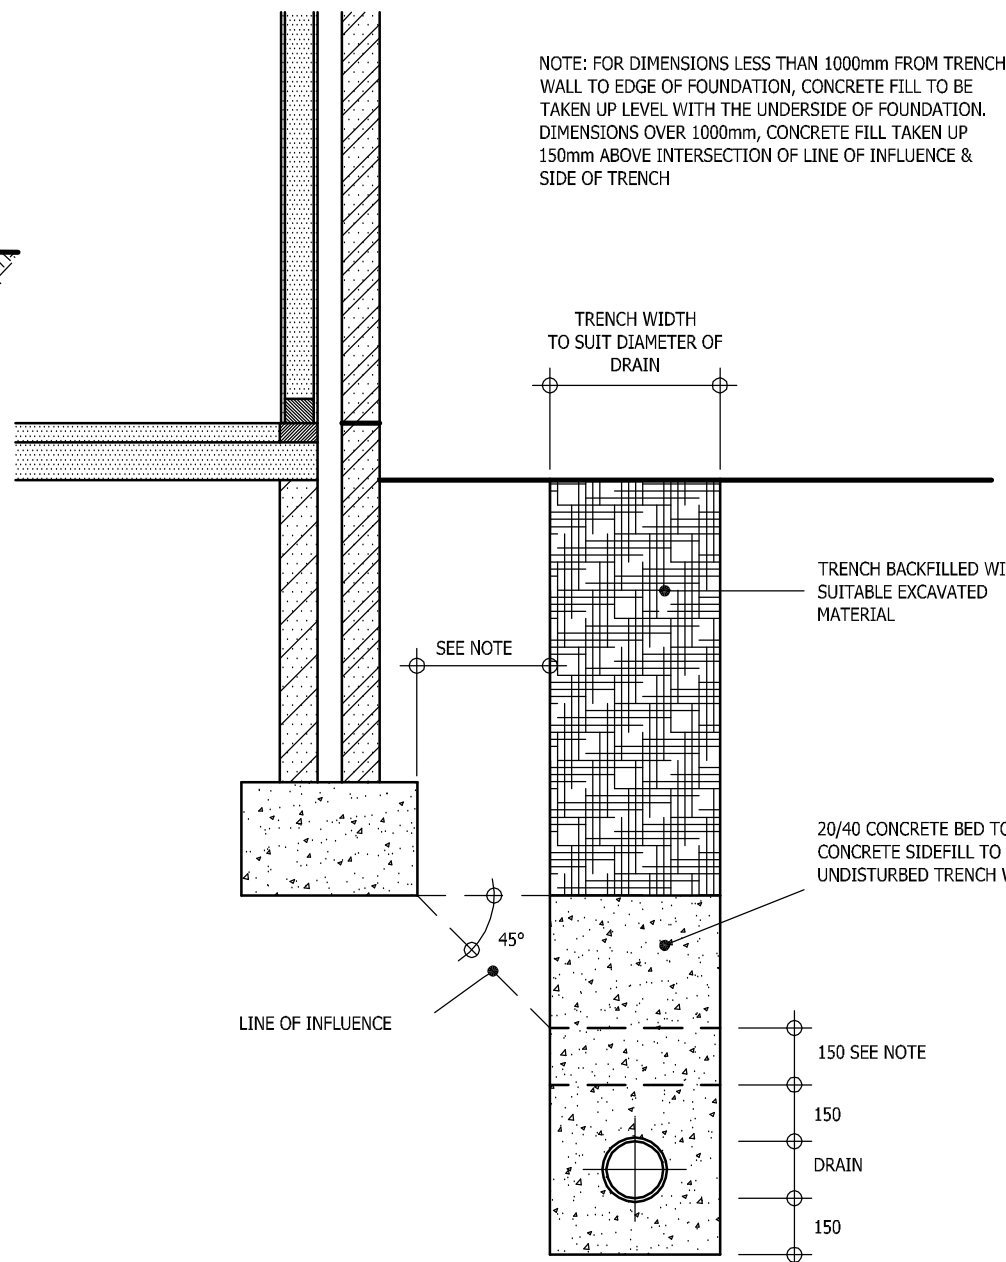

CONCRETE BACKFILL IN TRENCHES ADJACENT TO FOUNDATIONS (1:20 typical)

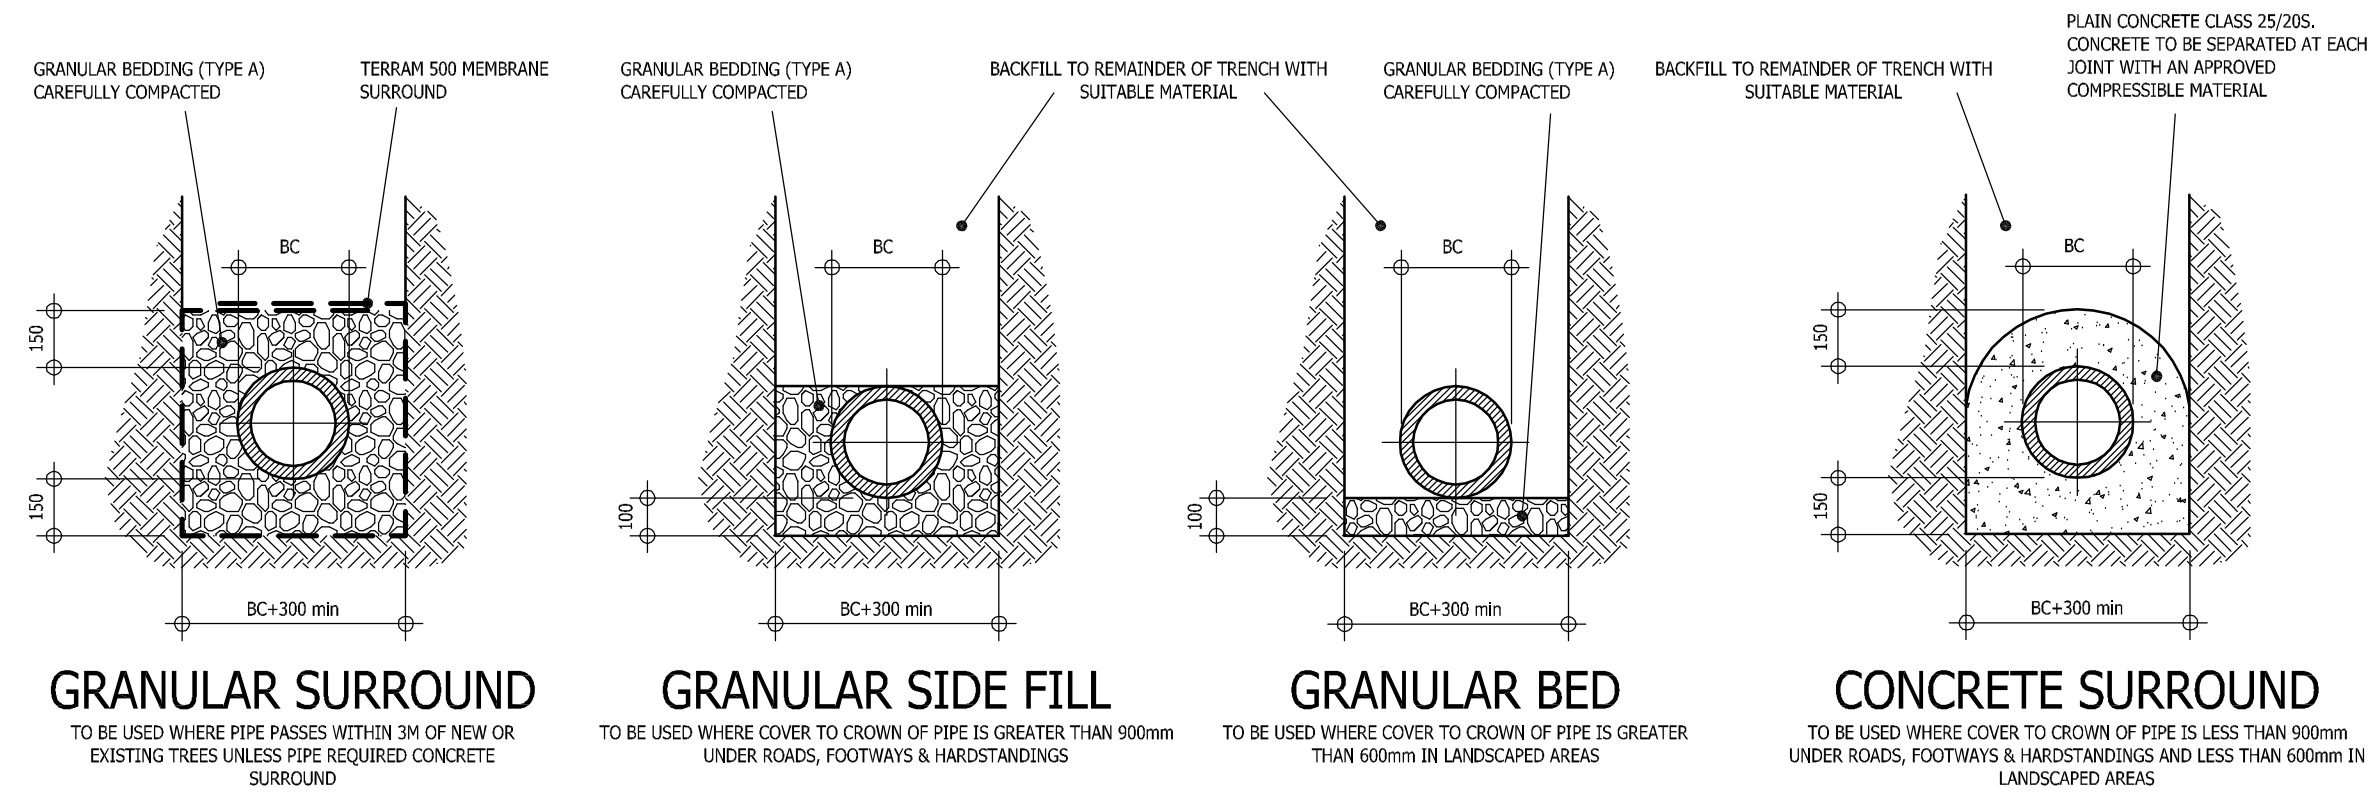

GRANULAR BEDDING TYPE A - SHALL CONSIST OF AGGREGATES FROM NATURAL SOURCES OR SINTERED PULVERISED FUELASH COMPLYING WITH THE RELEVANT PROVISIONS OF BS 882 AND BS 3797 PART 2 RESPECTIVELY. TO BE SIZED ACCORDING TO PIPE DIAMETER TO APPROVED DOCUMENT H OF THE BUILDING REGULATIONS - 9mm TO 10mm SIZE MATERIAL FOR 100mm PIPES, 14mm FOR 150mm PIPES & 20mm FOR PIPES 150-600mm.

PIPE BEDDING DETAILS (Scale 1:20)

GENERAL NOTES

1. The location, size, depth and identification of existing services that may be shown or referred to on this drawing have been assessed from non intrusive observations, record drawings or the like. The contractor shall safely carry out intrusive investigations, trial holes or soundings prior to commencing work to satisfy himself that it is safe to proceed and that the assessments are accurate. any discrepancies shall be notified to gta prior to works commencing.
2. Tender or billing drawings shall not be used for construction or the ordering of materials.
3. Do not scale. All dimensions and levels to be site confirmed.
4. This drawing shall be read in conjunction with all relevant architects, consultants drawings and specifications, together with H&S plan requirements
5. Copyright : This drawing must not be copied, amended nor reproduced without the prior written agreement of gta.
6. All drawings specifications and recommendations made by gta are subject to Local Authority and other relevant Statutory Authorities approval. Any works or services made abortive due to the client proceeding prior to these approvals is considered wholly at the Clients risk. gta hold no responsibility for resulting abortive works or costs.

NOTE:
These details are typical and should be read in conjunction with the Supplier's installation recommendations

A	CONSTRUCTION ISSUE	31.07.17	DMS	ds
	GROUNDWORKS TENDER ISSUE	03.03.17	DMS	NS
Rev	Amendments	Date	Des	Chk
Status				
CONSTRUCTION				
Client				
 BARRATT HOMES				
Project				
COURTWORK PARK COTTAGES LITTLEHAMPTON, W. SUSSEX				
Title				
PRIVATE DRAINAGE CONSTRUCTION DETAILS				
Date		Scale @ A1 1:20 / 1:10		
Base Layout Ref.		CAD File ref.		
Clients Ref.		Project Ref. 4485		
 Consulting Engineers Gloucester House, 66a Church Walk, Burgess Hill, West Sussex, RH15 9AS Tel:01444 871444 Web: www.gtacivils.co.uk				
Drawing Number			Rev.	
4485/256			A	