


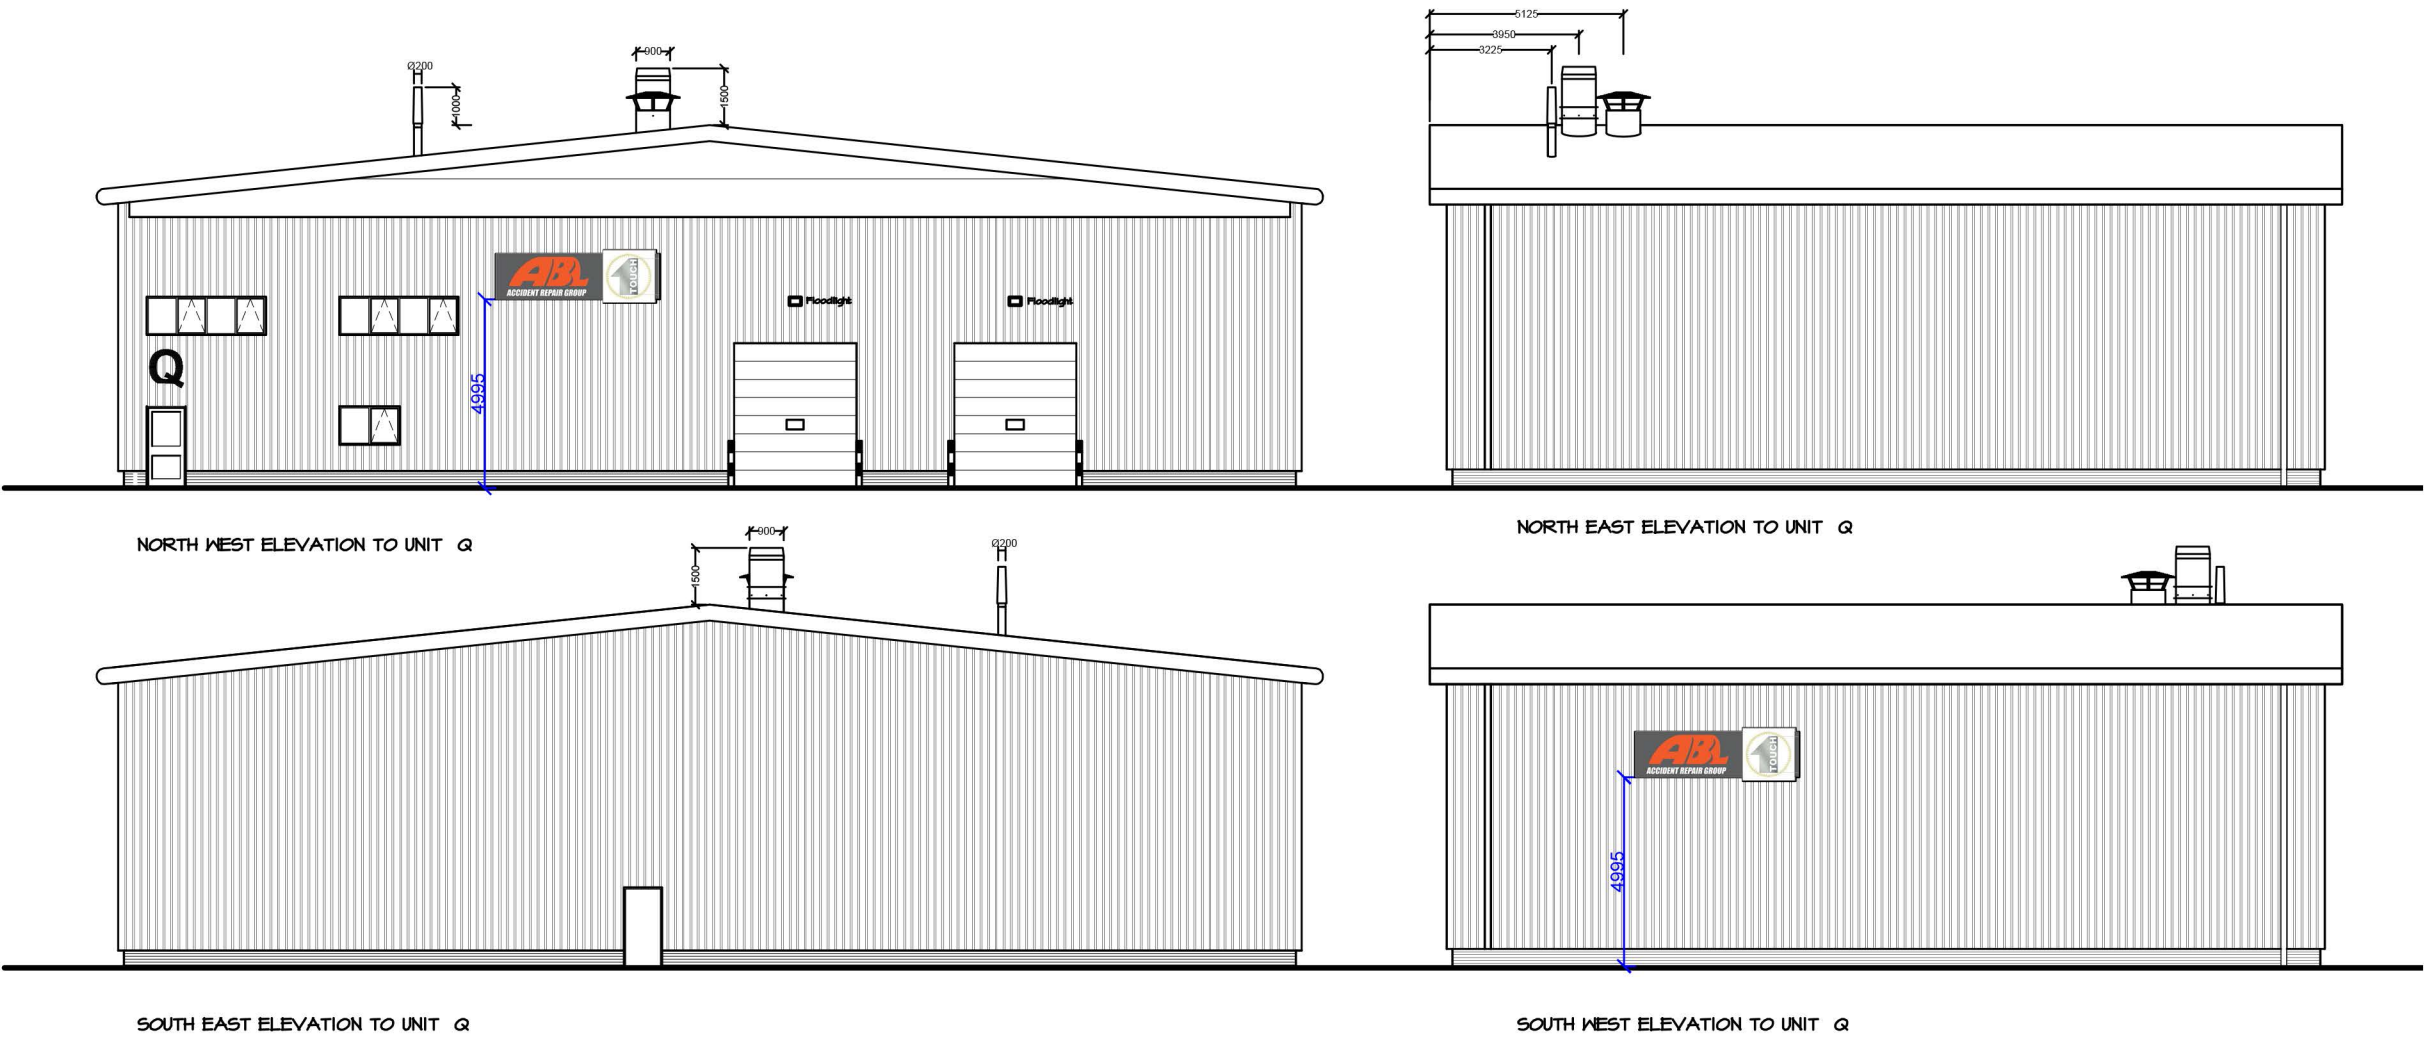

- NOTES:
- 1. DRAWING TO BE READ IN CONJUNCTION WITH THE SPECIFICATION AND ALL RELEVANT DRAWINGS.
 - 2. DO NOT SCALE FROM THIS DRAWING.
 - 3. ALL DIMENSIONS ARE TO BE VERIFIED ON SITE.
 - 4. DESIGNER TO BE ADVISED OF ANY DISCREPANCIES BETWEEN THIS DRAWING AND SITE CONDITIONS IMMEDIATELY.
 - 5. THE AGENT IS NOT LIABLE FOR ANY FAULTS NOT RAISED.
 - 6. DRAWINGS NOT TO BE SCALED FOR TRANSFER PURPOSES.
 - 7. FIGURED DIMENSIONS ONLY.

City Planning

City Planning Ltd
40-41 Pall Mall
London
SW1Y 5JG
02033932540
www.city-planning.co.uk

Project Address:
Unit Q, OYO, Lineside
Industrial Estate, Wick,
Littlehampton,
BN17 7GA

Date: 03/08/20
Project No.: CP/2020/46
Scale: 1:200/A3

Drawing no.:
REV/CP/2020/46/08

Proposed Elevations