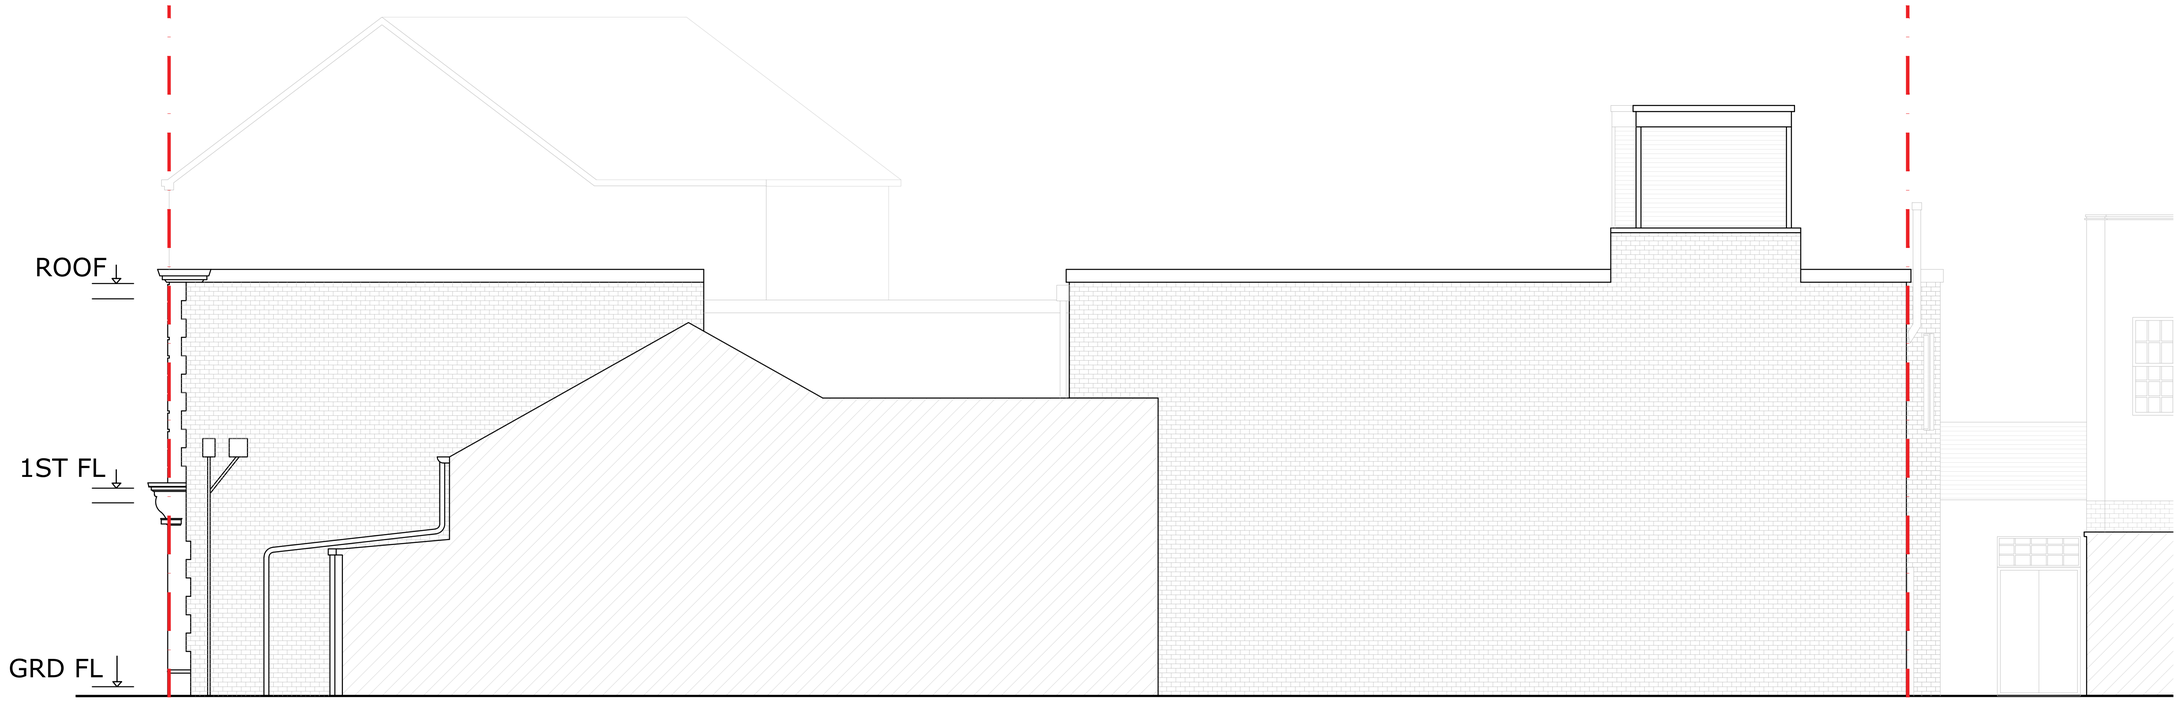

AS-APPROVED SIDE ELEVATION 1

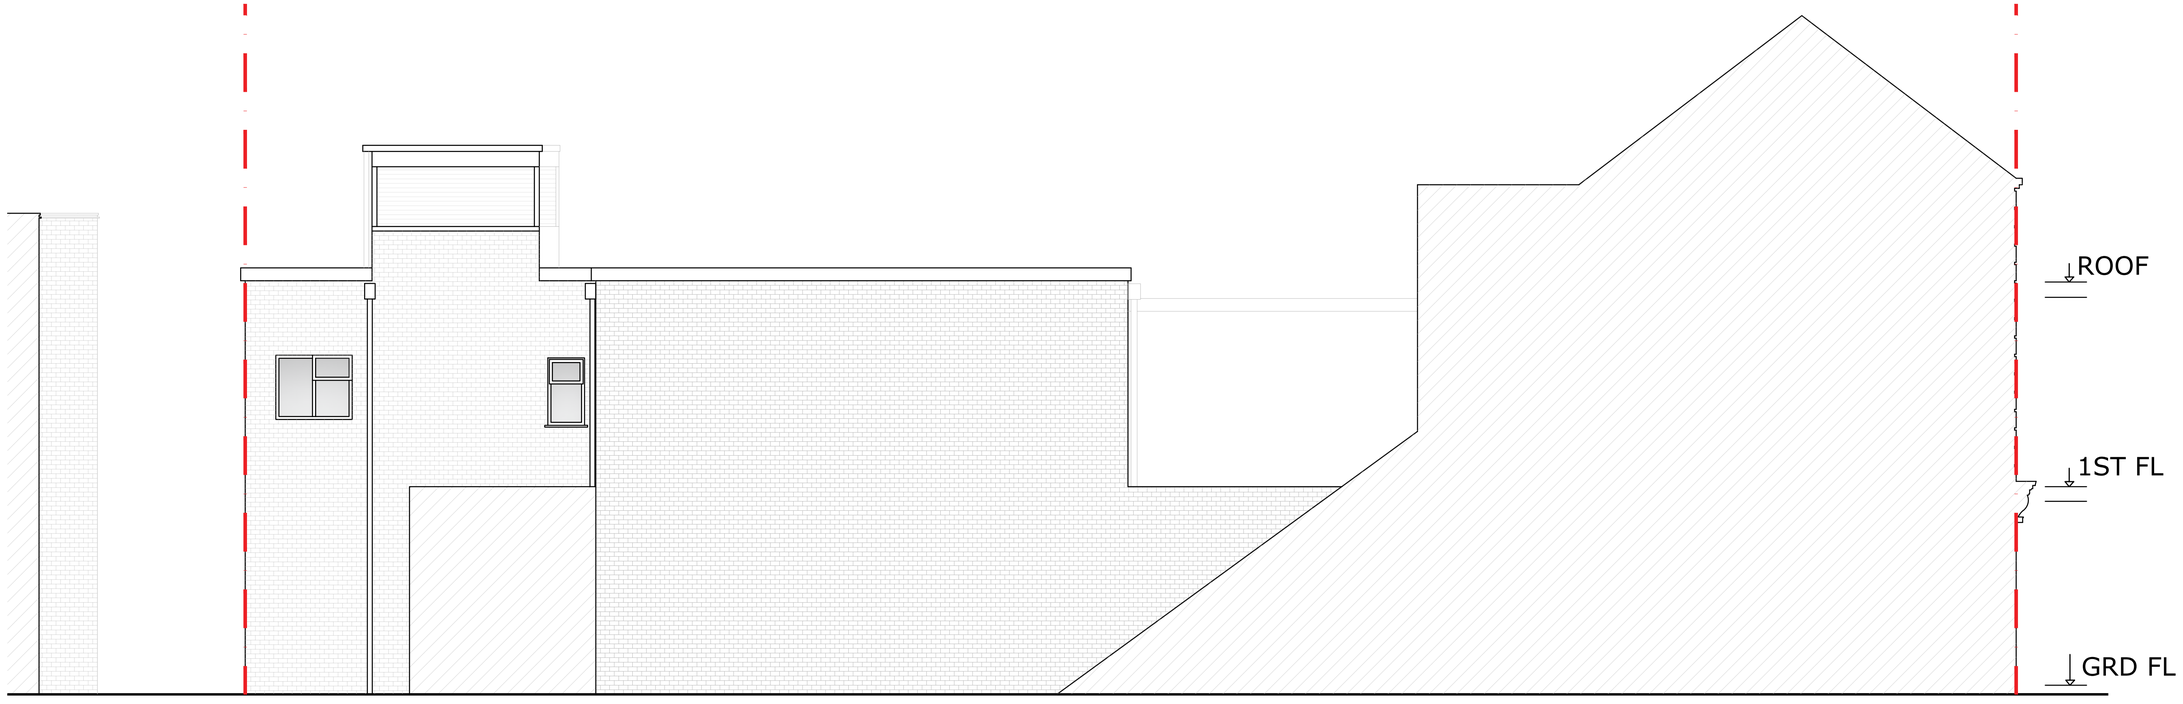

AS-APPROVED SIDE ELEVATION 2

(Ref. LU/251/24/PL)

0m 5m

PROJECT	DWG NO.	SCALE	DETAIL	A 06.05.2025	B 02.10.2025						PROJECT NO.	
80-82 HIGH STREET, LITTLEHAMPTON, WEST SUSSEX, BN17 5DX	64B	1:50 @ A1	AS-APPROVED ELEVATIONS	ISSUED TO CONSULT.	SUBMITTED FOR MA						23.06	**PR Architecture ltd.** Chartered Architect
PLANNING												120, Pinner Road, Harrow, HA1 4JD. Tel: 0208 357 2304