NOTE
DO NOT SCALE FROM THIS DRAWING. ALL DIMENSIONS RELATING TO SUB-CONTRACTORS OR SUPPLIERS WORK MUST BE CHECKED AND AGREED BETWEEN THE GENERAL CONTRACTOR AND THE SUB-CONTRACTORS AND SUPPLIERS. ALL DIMENSIONS ARE IN MILLIMETRES. IF IN DOUBT ASK.THIS DRAWING MAY BE SCALED FOR PLANNING PURPOSES ONLY. ALL WORKS OR MATERIALS INDICATED ON THE DRAWING ARE TO BE TO THE LATEST BRITISH STANDARDS AND ARE TO BE CARRIED OUT IN ACCORDANCE WITH THE RELEVANT CODES OF PRACTICE OR RECOGNIZED TRADE ASSOCIATION RECOMMENDATIONS AND PUBLICATIONS. © THIS DRAWING IS THE COPYRIGHT OF FUNNELL DESIGN PARTNERSHIP LTD.

NORTH

1:50 Scale Bar (metres)
0 1 2 3 4 5

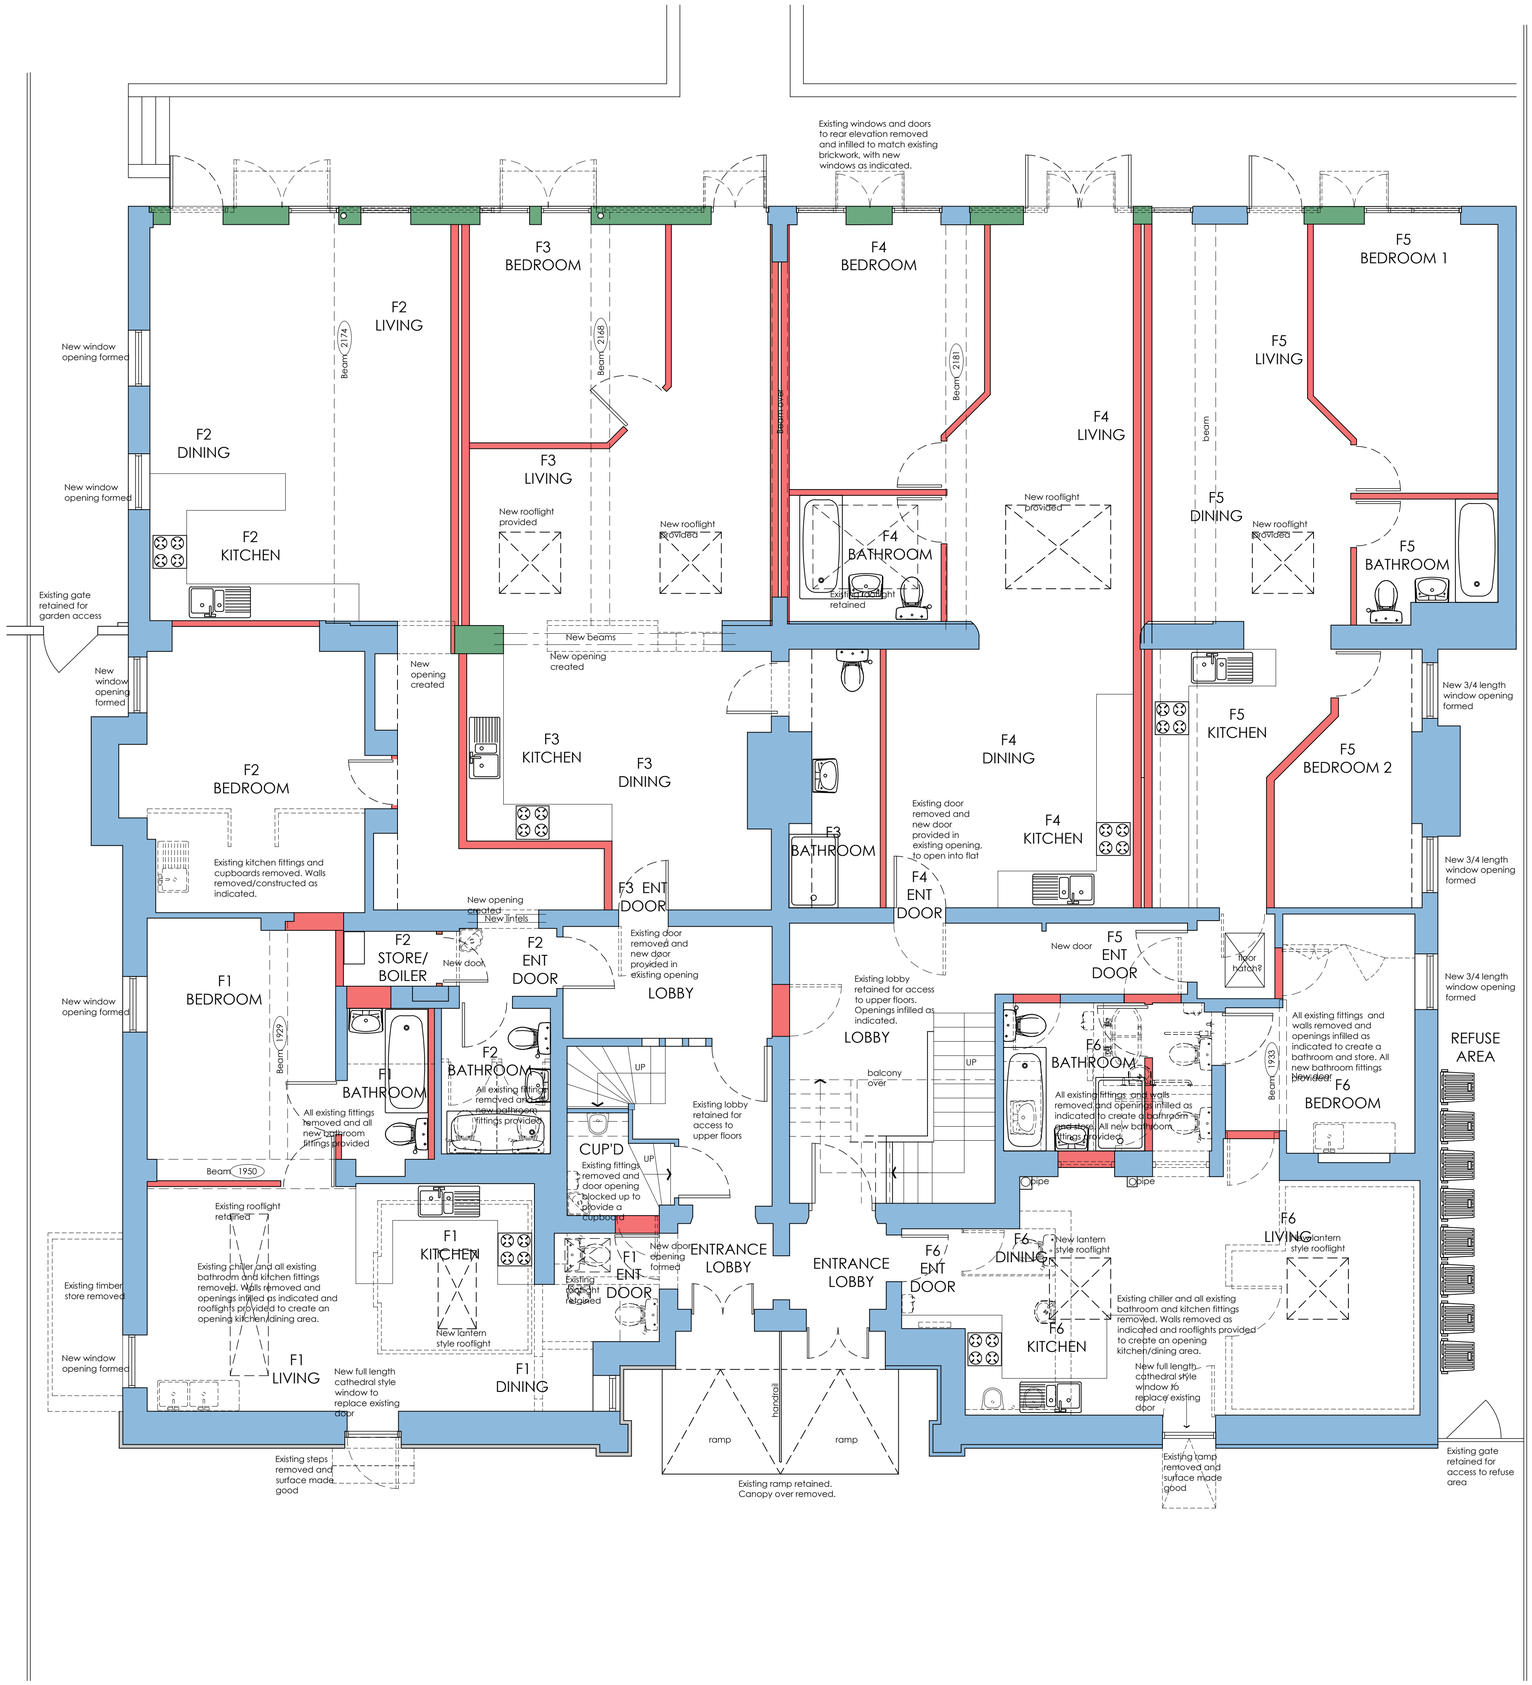

REV	DATE	BY	DESCRIPTION
A	21/05/21	JM	Bedroom and Kitchen of F2 adjusted
~	12/05/20	JM	Drawing created

PROPOSED

FUNNELL DESIGN PARTNERSHIP

BizSpace, Courtwick Lane, Littlehampton, BN17 7TL
T: +44 (0)1243 211250 - E: office@funnelldesign.co.uk

Client
Mr & Mrs Stojanovski

Location
3-4 Selbourne Place
Selbourne Road
Littlehampton BN17 5NH

Drawing Title
Ground Floor alteration works

Date	Drawn By	Scale
May 2021	JM	1:50 @ A1

CAD file name
1779-Vardar - Planning Rev00.dwg

Drawing No	Revision
1779-P-03	A