


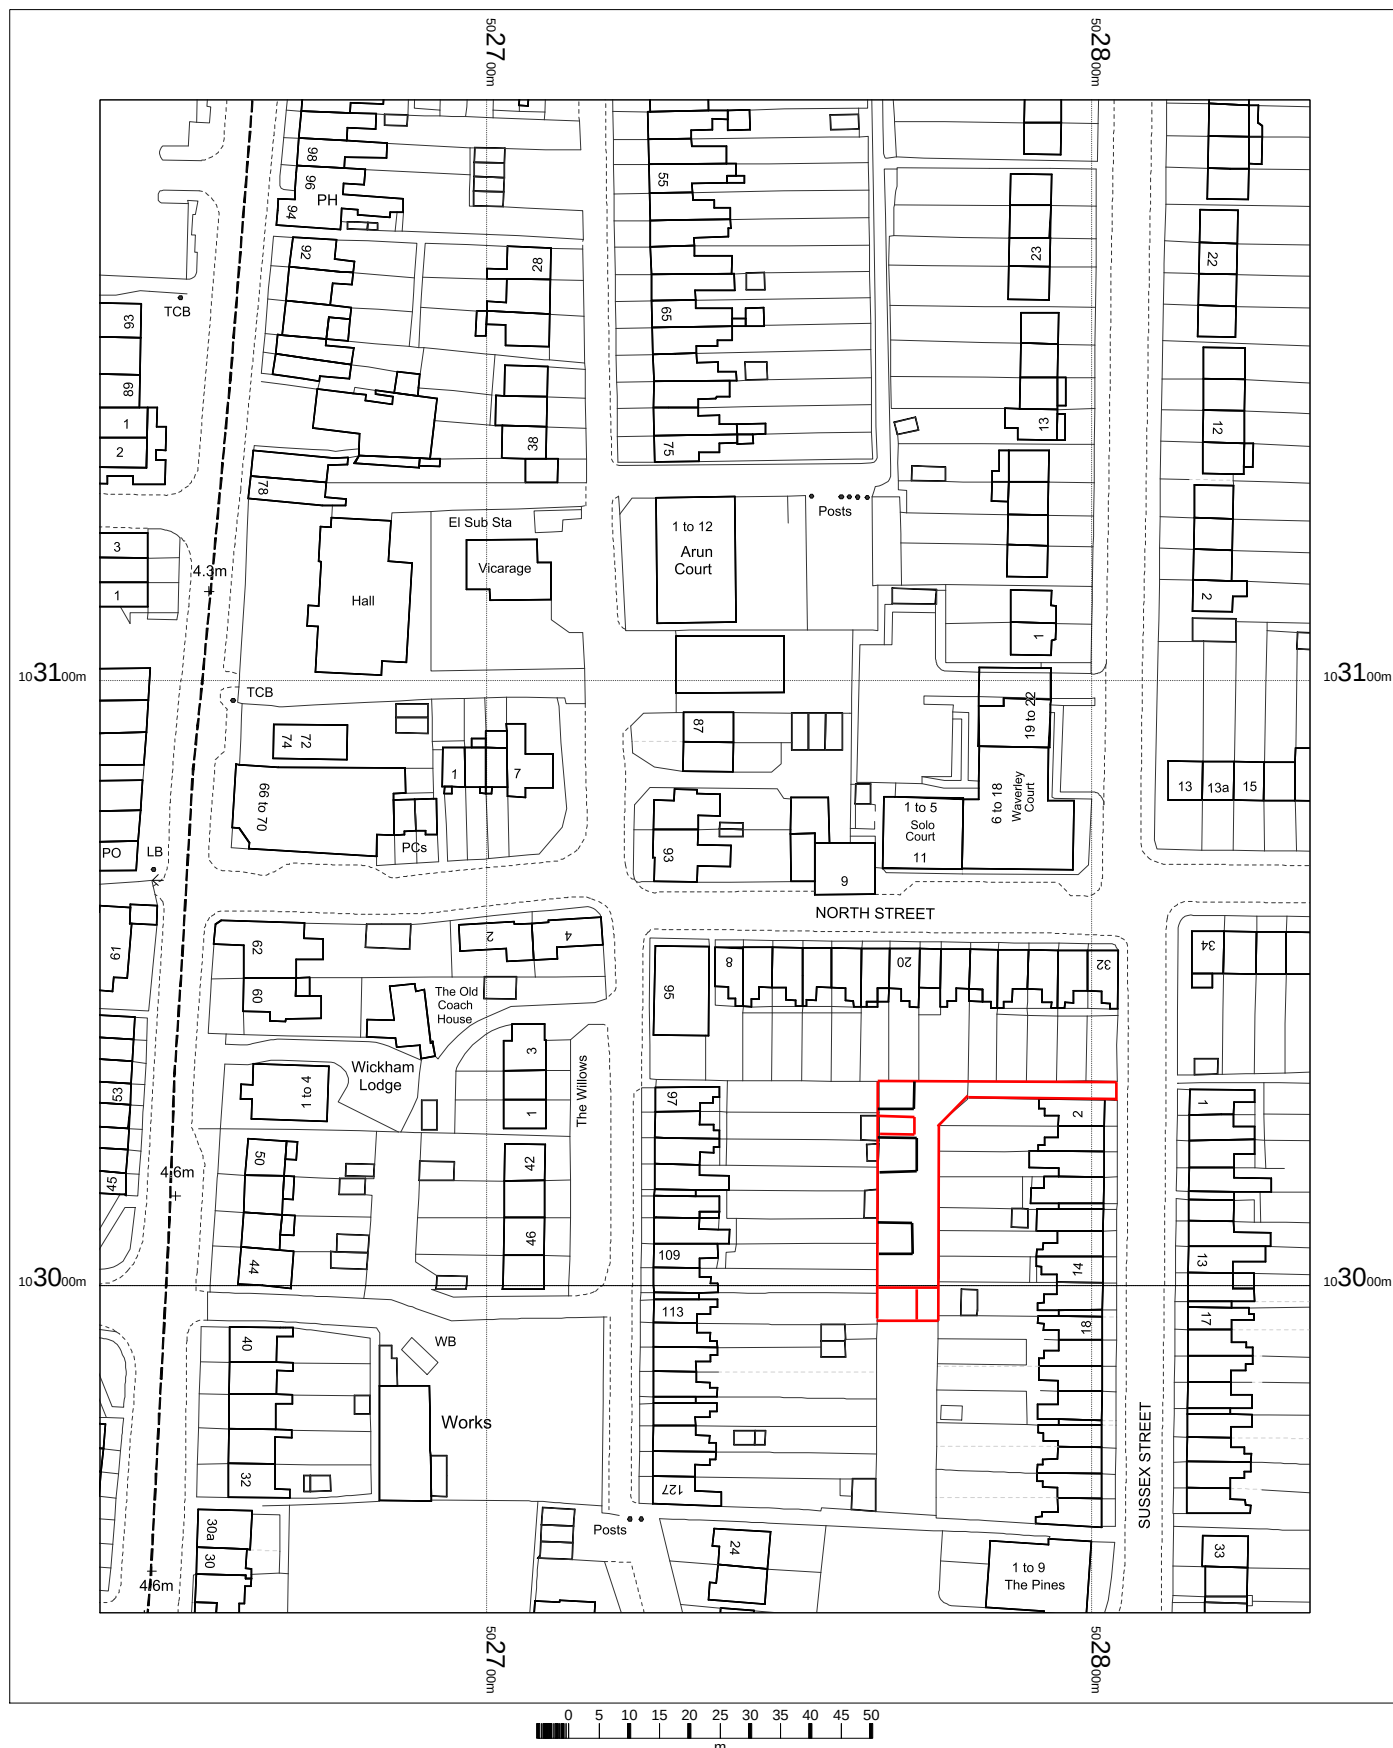

Garages to rear of 2-16  
Sussex Street,  
Littlehampton BN17 6JD  
Ref.: 1615


OS Mastermap  
25 October 2011, ID: CM-00104268  
[www.centremapslive.co.uk](http://www.centremapslive.co.uk)

1:1250 scale print at A4, Centre: 502736 E, 103071 N

©Crown Copyright. Licence no. 10001998

Mapping  
sourced from

Ordnance  
Survey

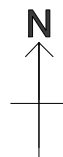

Surveyors and Designers

Building design  
Planning  
Surveys  
Glazed structures



**Bryceson Shaw Associates**

Tel/Fax 01903 734381  
E-mail [brycesonshaw@btinternet.com](mailto:brycesonshaw@btinternet.com)