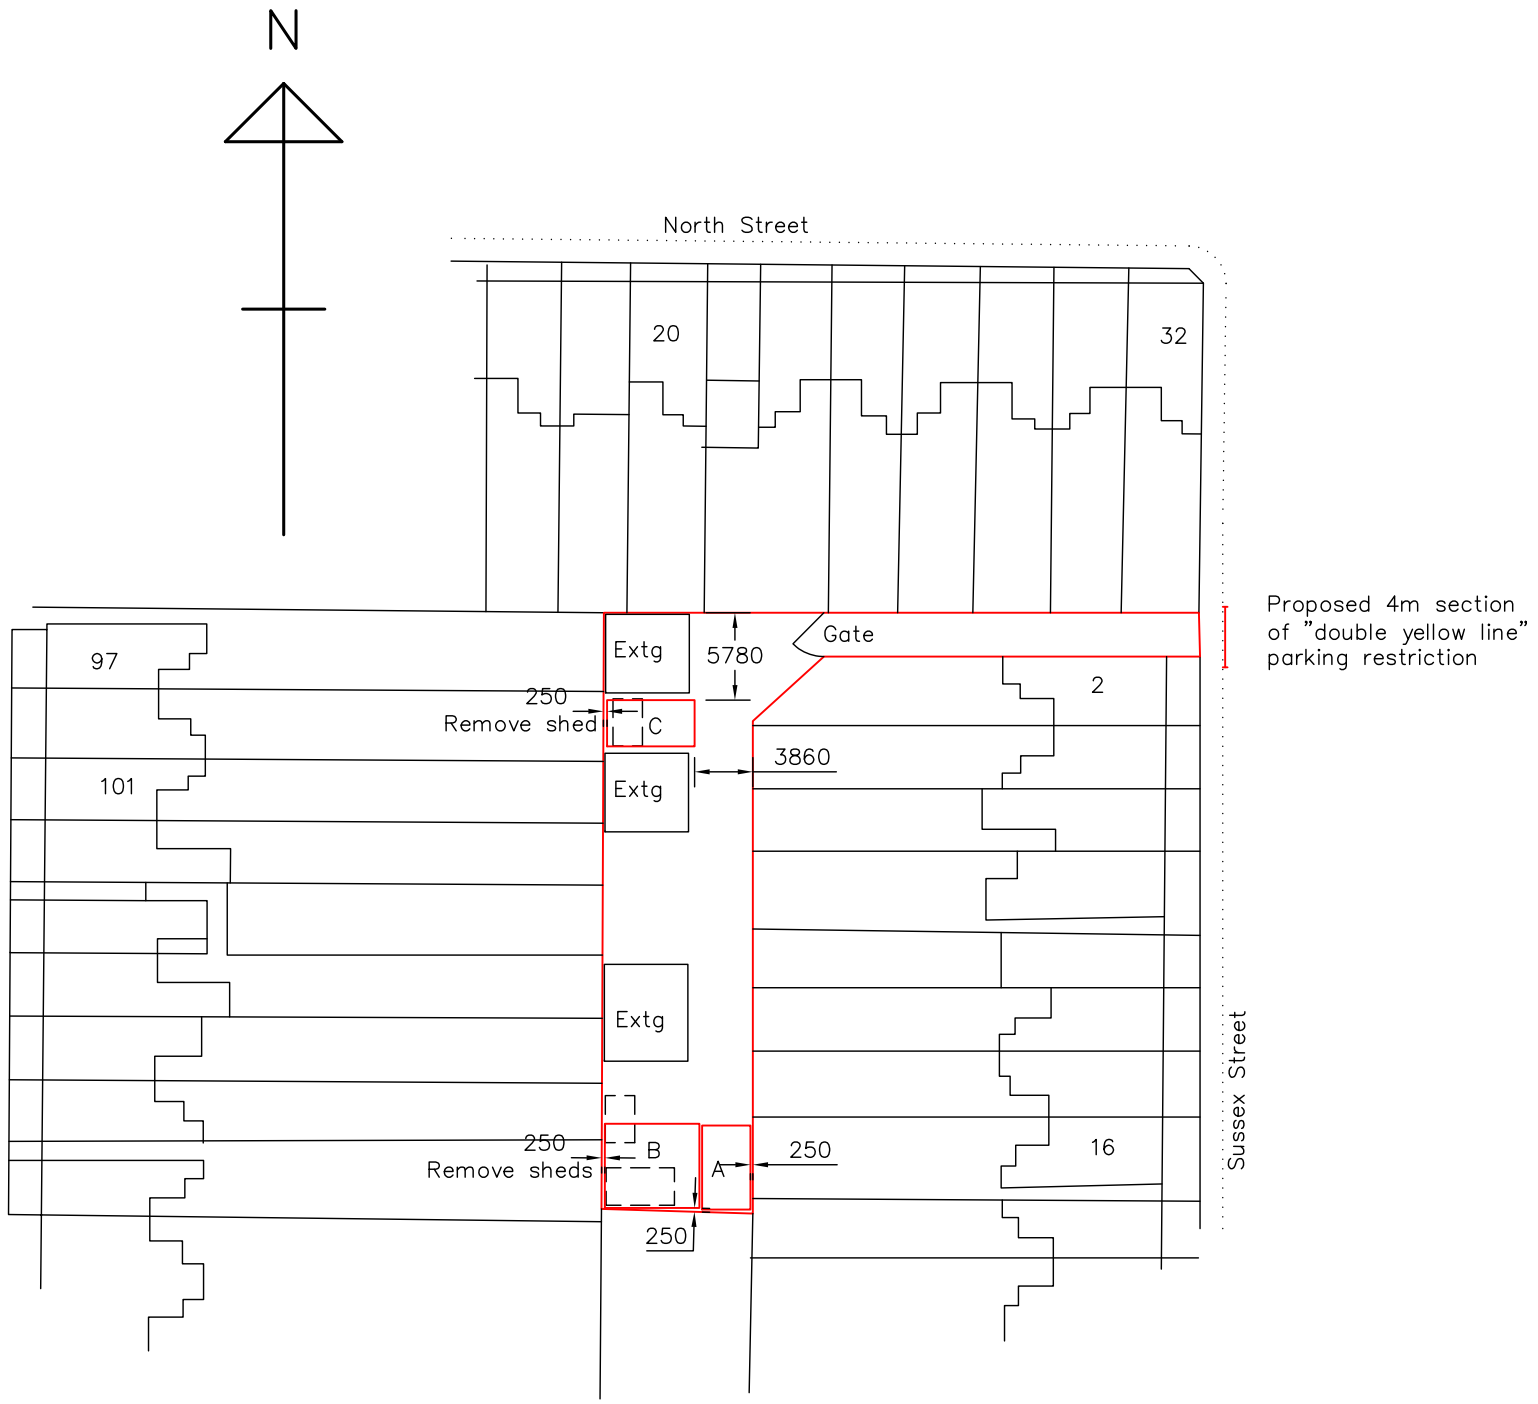


Proposed 4m section of "double yellow line" parking restriction

Site area 489m2

Amendments: –

Bryceson Shaw Associates
Surveyors and Designers
2 Wellesley Court, Fitzalan Road, Littlehampton,
West Sussex BN17 5JW
Tel. 01903 734381 Mobile: 07889 651301
E-mail: brycesonshaw@btinternet.com

Project:
Proposed new garages; Land to rear of 2-16 Sussex Street, Littlehampton BN17 6JD

Drawing:
Site and block plan

For:
Mr. P. Sutton

Drawn:	Date:
PKS	**June 2014**
Scales: **1:500**	No: **1615/01/02**

To scale when printed on A3

ARUN DISTRICT COUNCIL LU/213/14/PL