


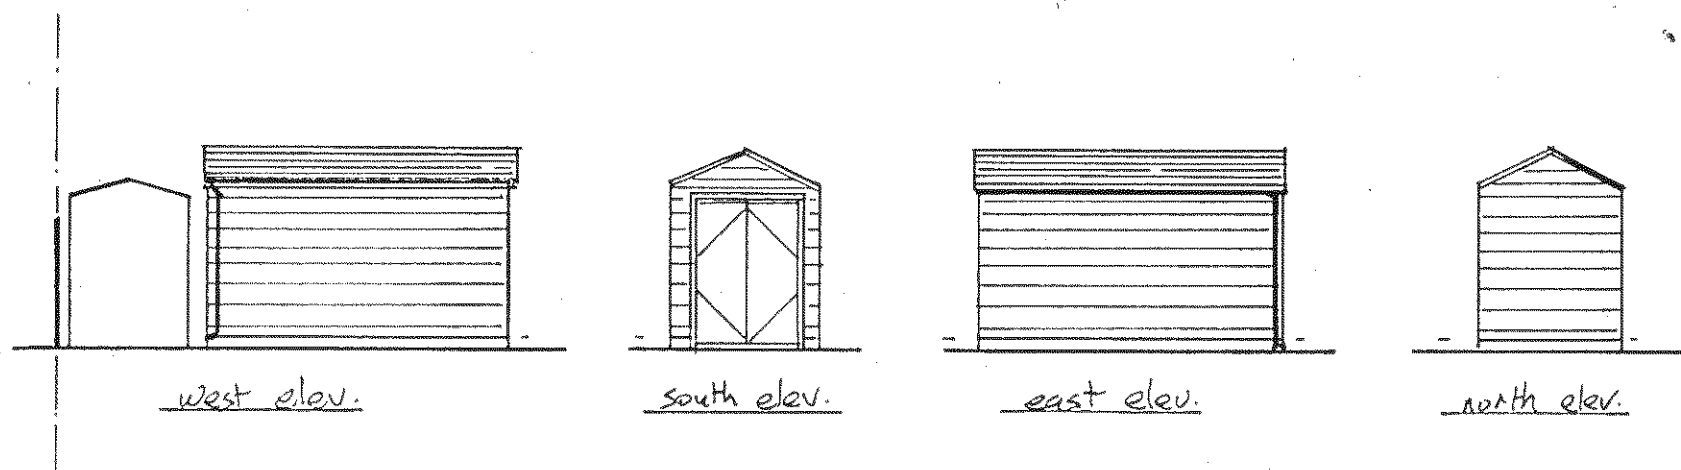


Proposed construction of a new shed at 42 Penarth Gardens.
Lymington BN17 7DA for
Mr. Mrs. C. I. Gray.


Date: May 2013. Drawing No 421/PG.

Scales: elev. 1:100 section 1:20
plans 1:50


Drawing by: Phil. Gray. 07453447665.

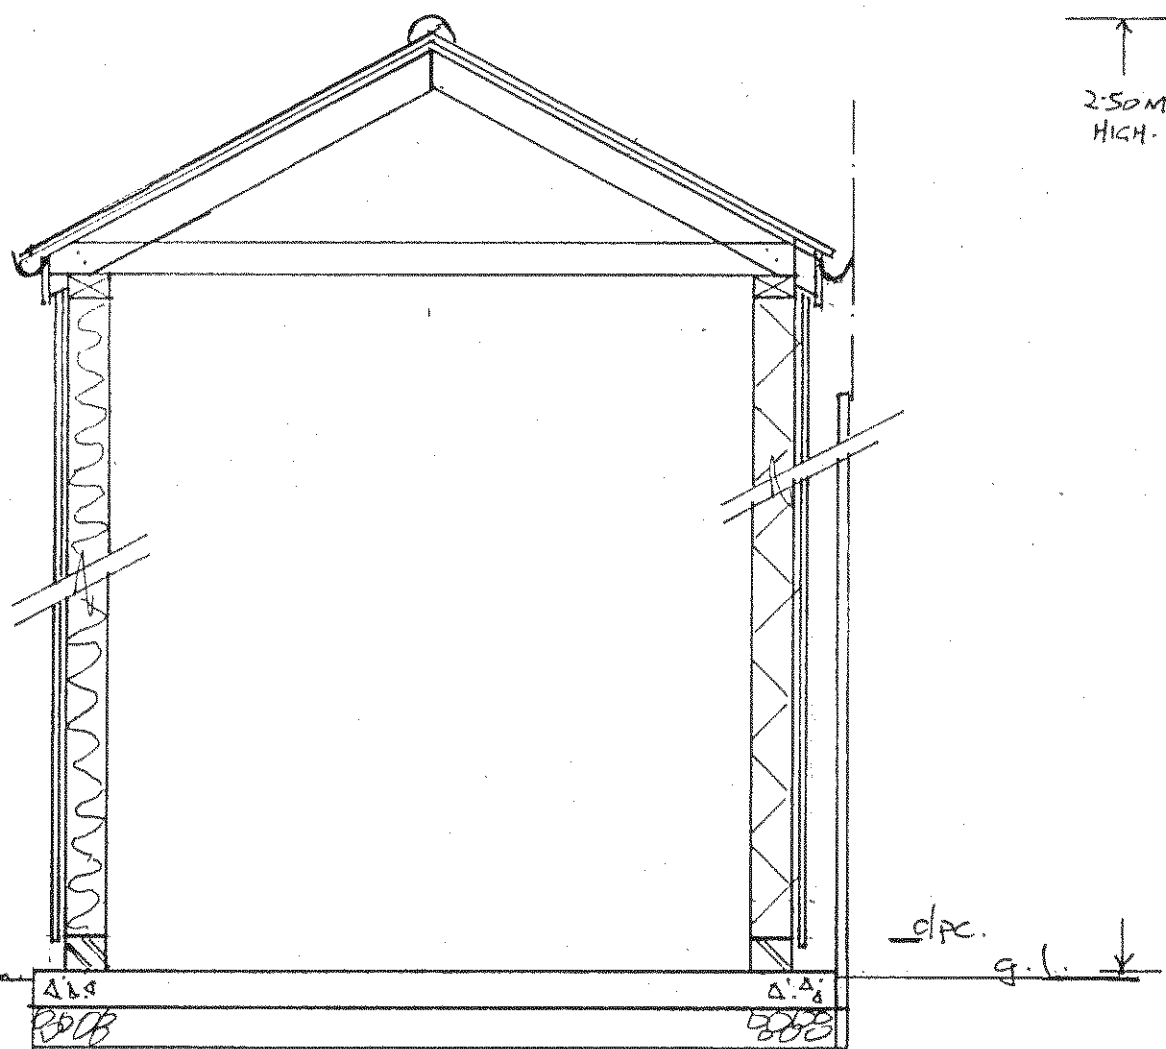

section thru 'C-C'

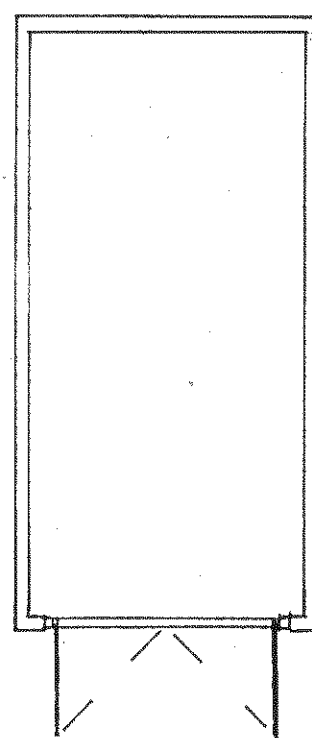

proposed shed plan

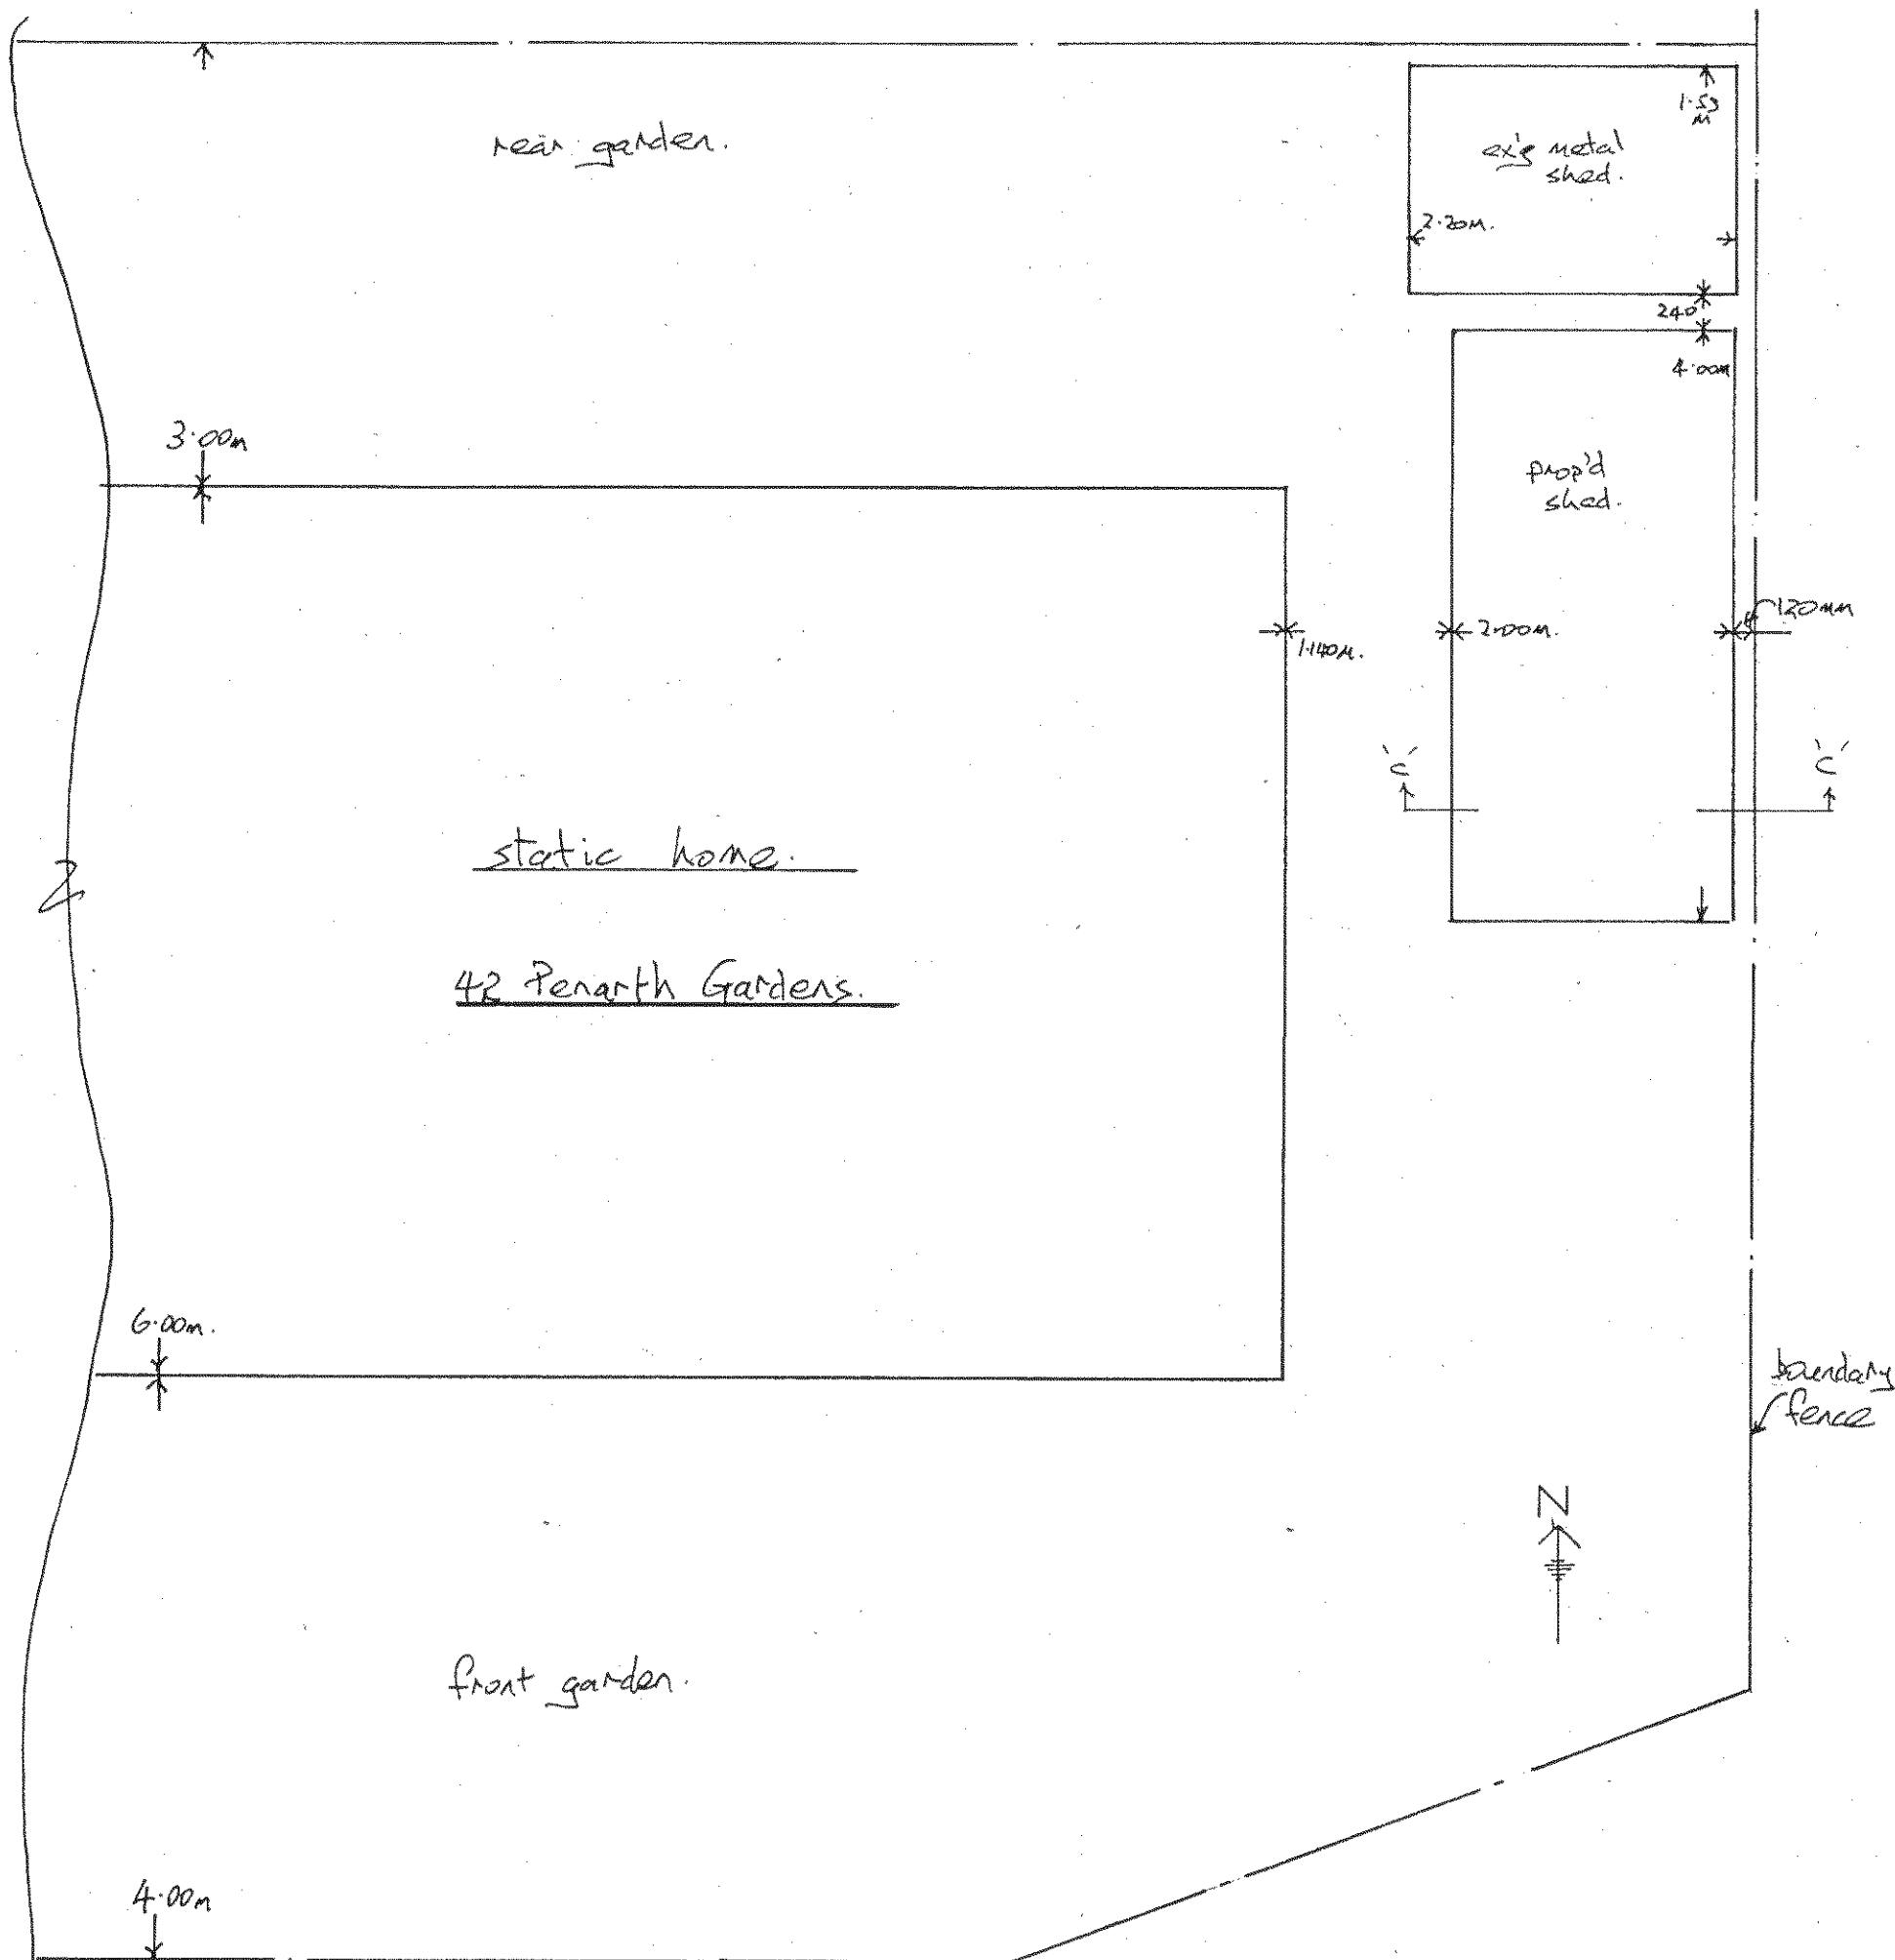

Notes.

Foundation:- 100mm deep concrete base or min 100mm dp. wall consolidated hardcore.

walls:- either 100mm light concrete block walls with 225x225 piers @ 2.00m/c or 1 course of engineering brick or 100mm wide d.p.c. lined on outside with Cedar Weatherboard or tiled butters fixed to walls & lined with breathable membrane.

OR! 100mm x 50mm tat'd stud walls @ MAX 420 %c. lined internally with 9.5mm ply. infilled with 100mm insulation quilt lined externally with breathable felt & Cedar Weatherboards colour to match ex'g static home as near as possible on d.p.c. or 1 csa of engineering brick with min 900 x 5mm galv. steel anchor straps fixed to stud & conc. floor at each corner & @ 2.00m %c max.

roof:- Redland 49 conc. interlocking tiles or 25x38mm tat'd butters on breathable felt or 100x50 tat'd rafters @ MAX 400mm %c. fixed to 100x50 wall plates & 150x38 ridge bd. 100x50 tie joists bolted to ends of rafters @ MAX every 4th rafter.

ALL MEASUREMENTS TO BE CHECKED ON SITE.

Amendments.