




LOCATION PLAN.

Scale 1:1250

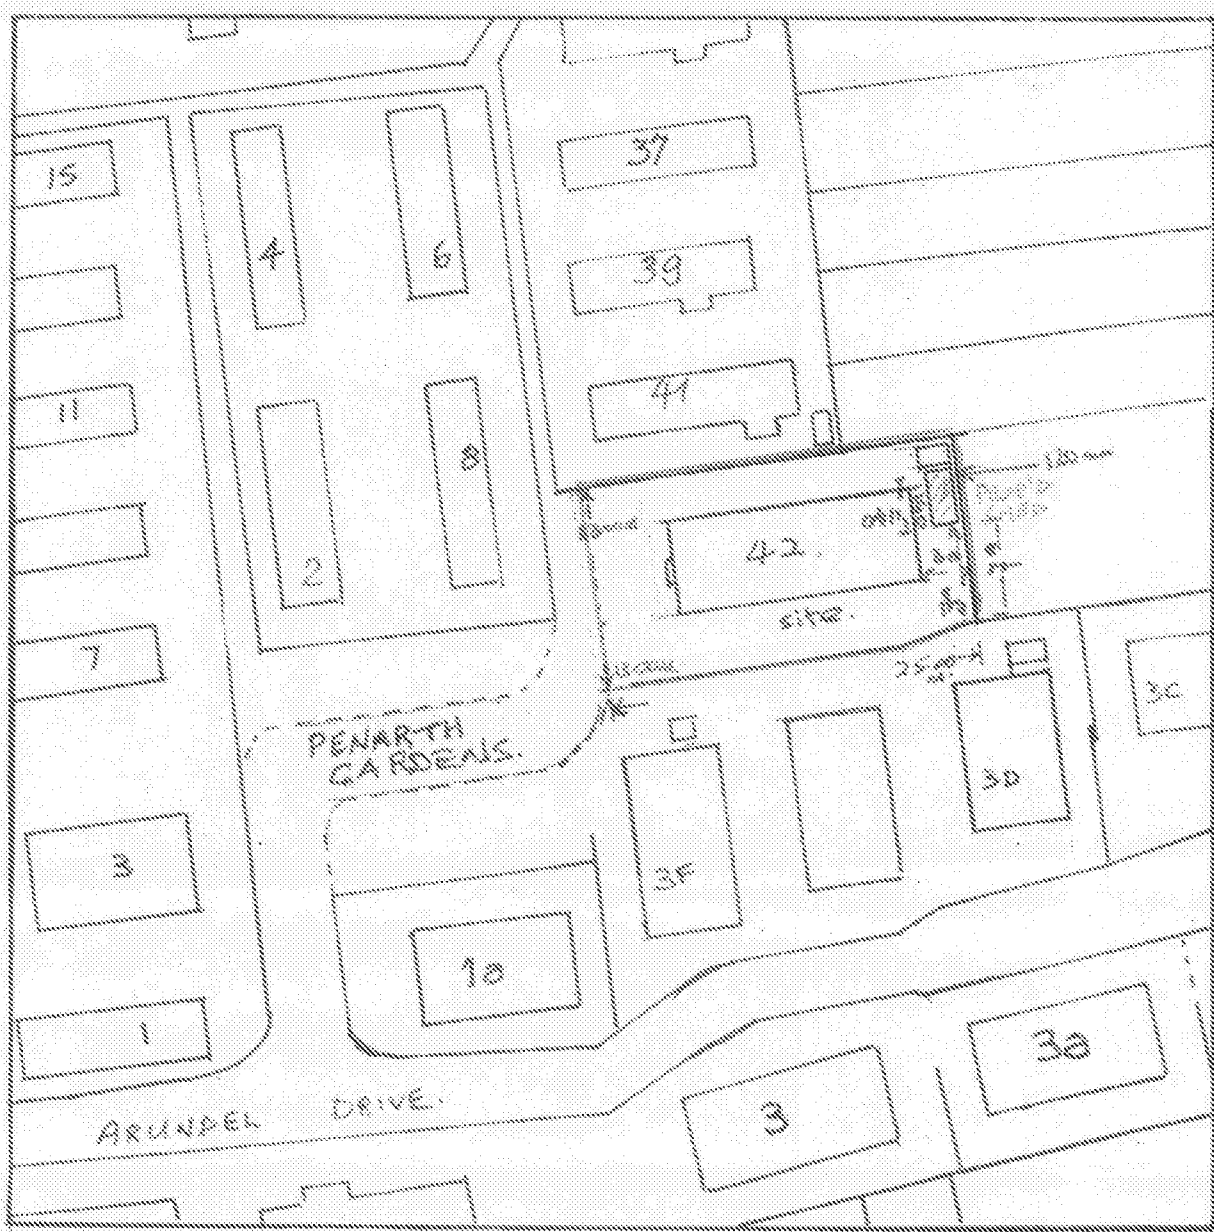

BLOCK PLAN.

Proposed erection of a storage shed
at 42 Penarth Gardens, Thornlea
Park, LYMNSTER, BN17 7QA.

For Mr. Mrs. C. I. Grace,

[Redacted]

Drawn by Mr. Phil Gray.

[Redacted]

Scales.

Block Plan. 1:500

Location Plan. 1:1250.

Drawing No 422/PG.

LU/214/13.