


Legend

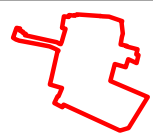


Site Boundary




Project
**ANCHOR SPRINGS,
Littlehampton**

Drawing Title
BLOCK PLAN

Sheet A0	Scale As indicated	Revision Ro
Date 8.04.2020	Drawn by UrbanS	
Pr no. LH1	Drawing no. LH1-USY-Ro-SP-DR-A-0000	

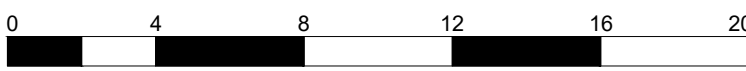

EXISTING BLOCK PLAN | Scale 1:200 @ A0

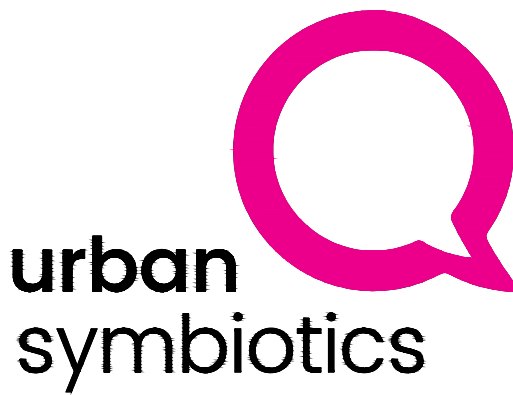

Studio 122, China Works, Black Prince Road, SE1 7SU,
LONDON, UNITED KINGDOM
AVEO Group Limited trading as Urban Symbiotics
Copyright © 2016 AVEO Group Ltd. Registration No. 9981470