





Elevation G | East Street Scale 1:100 @ A0

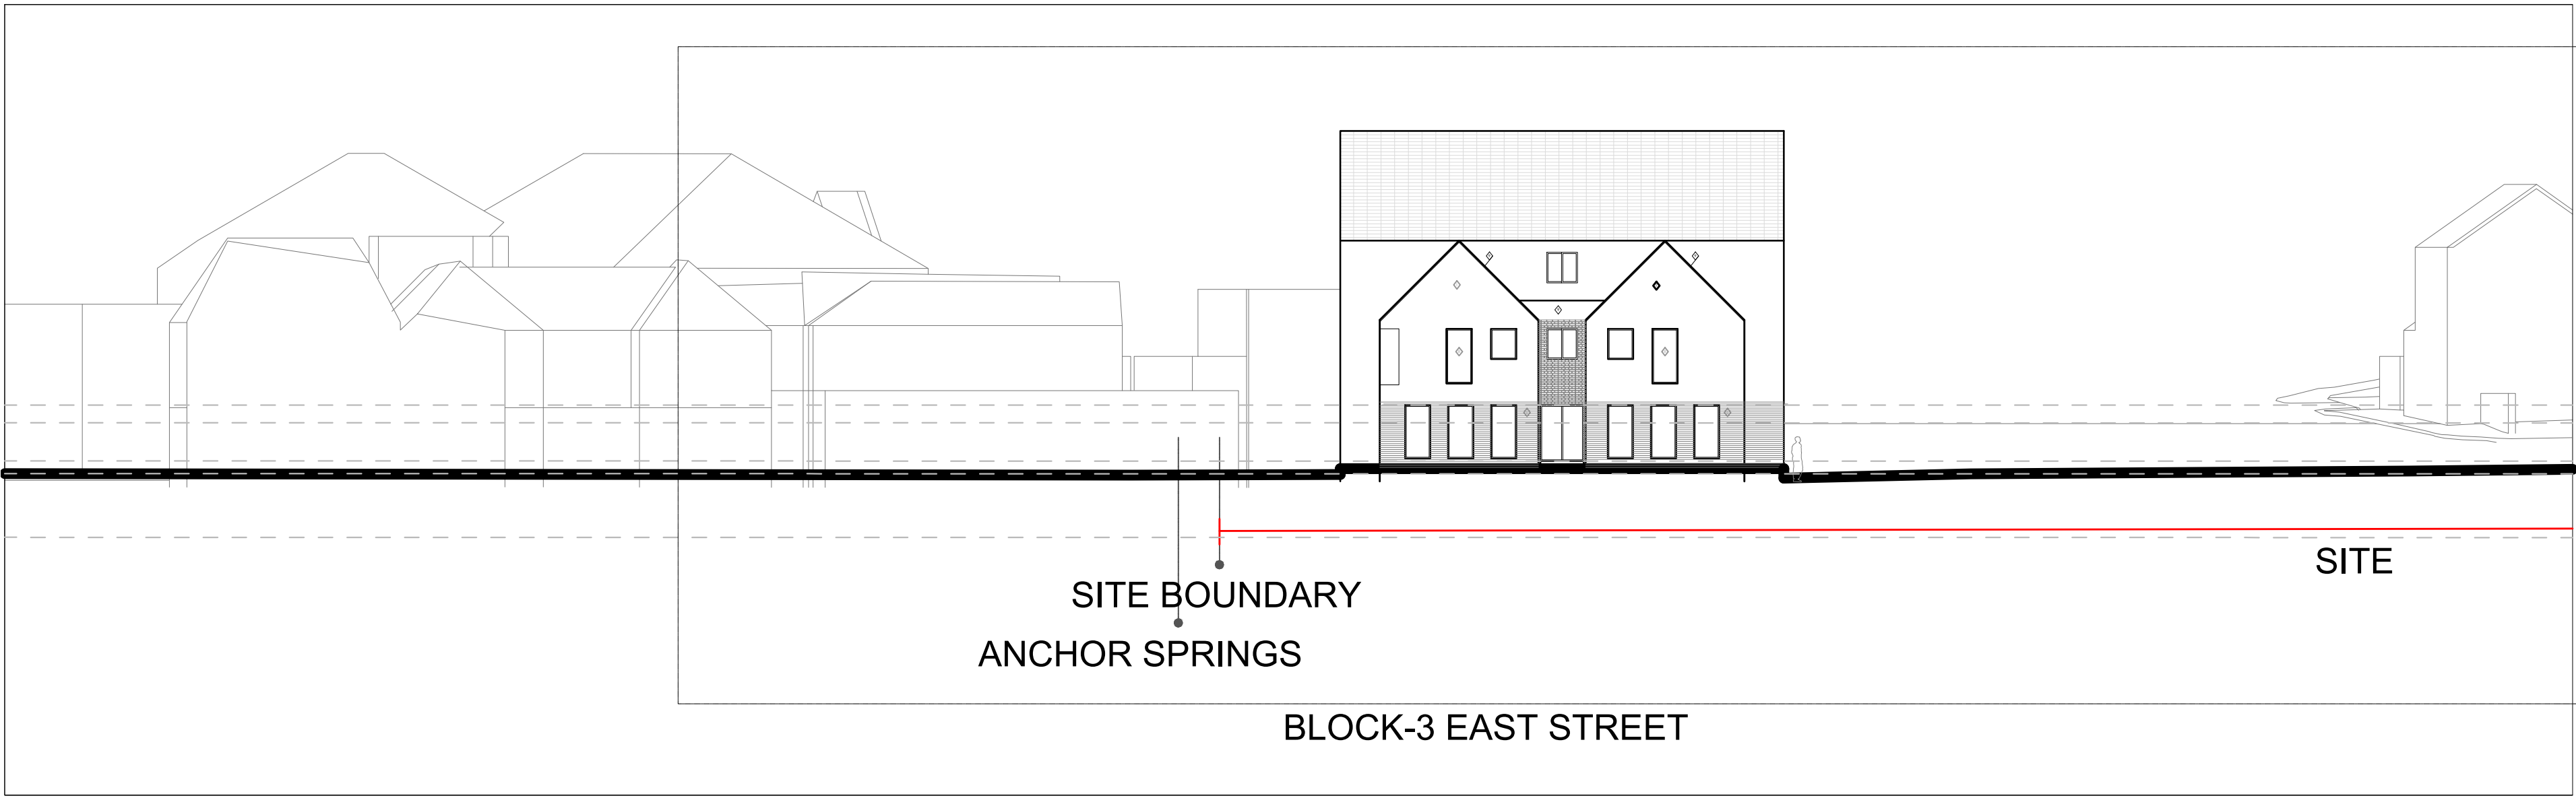

Elevation G | East Street Scale 1:200 @ A0

ELEVATION G 1:100

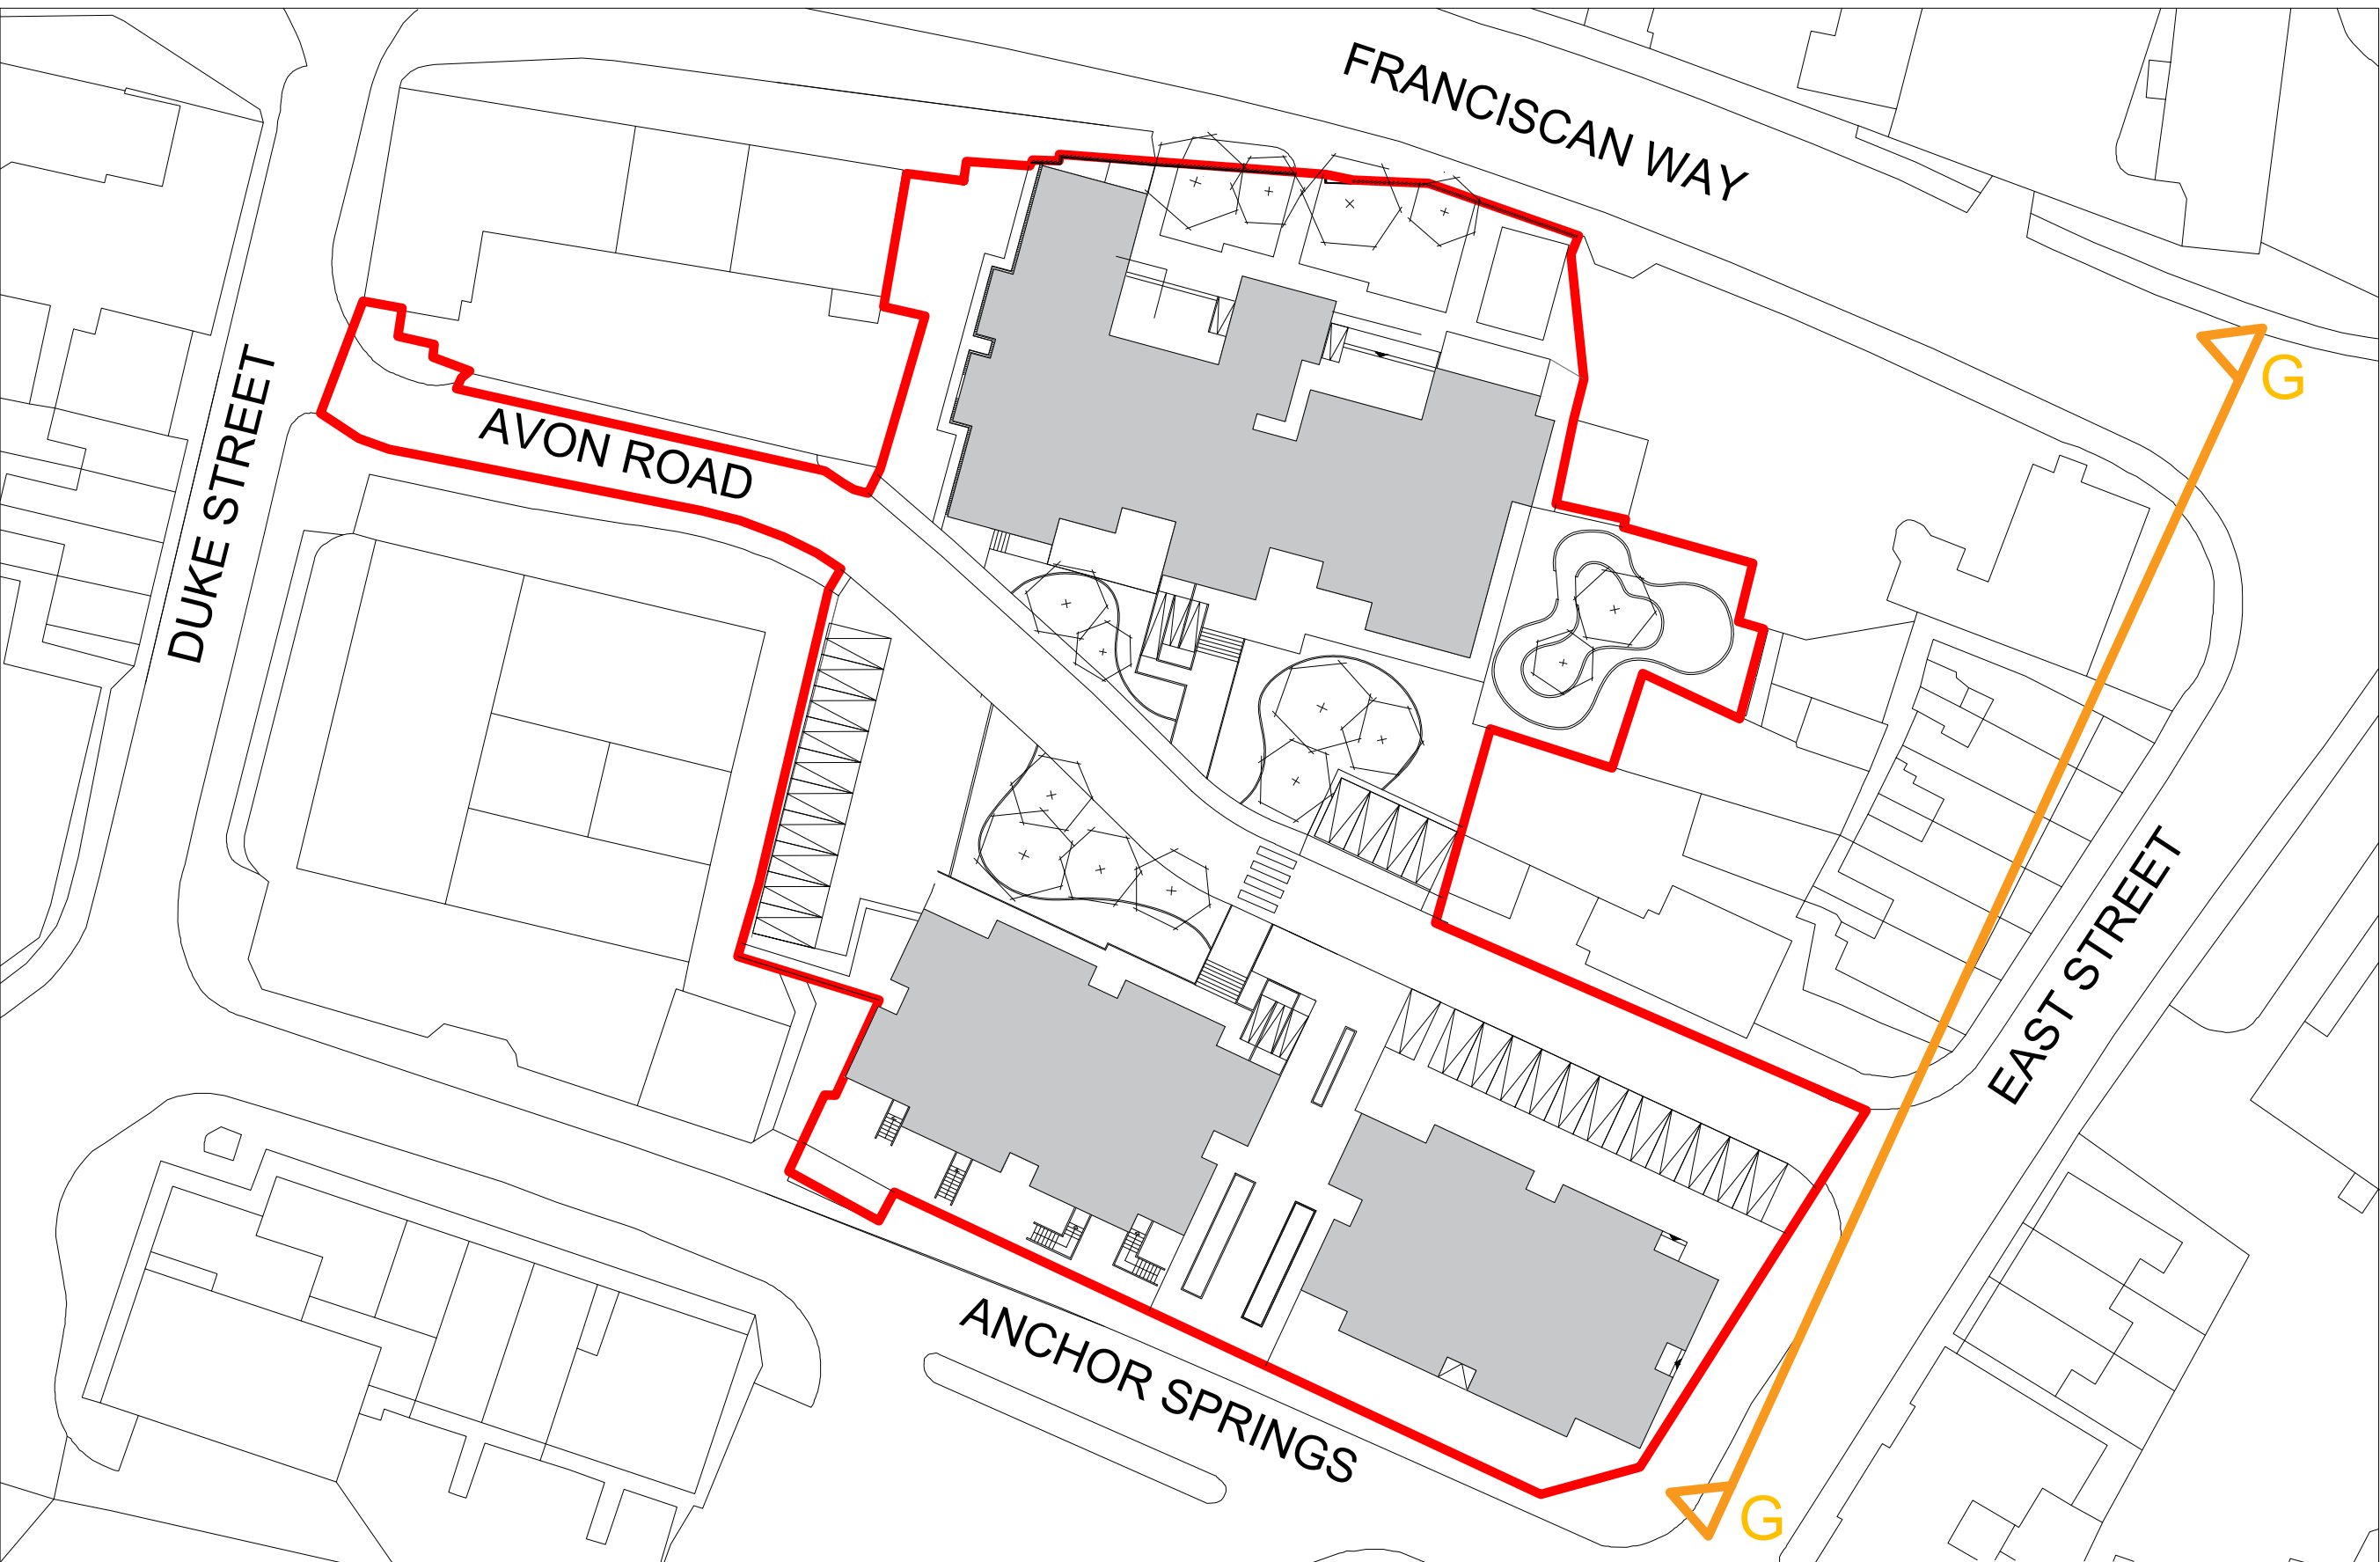

LEGEND

- 1 RED BRICK WALL
- 2 BEIGE BRICK WALL
- 3 CHAMPHER BALCONY
- 4 PROJECTING BALCONY
- 5 JULIET BALCONY TO BEDROOM
- 6 PATTERN BEIGE BRICK WALL
- 7 CLAUSTRA BRICK WALL
- 8 PROJECTING WINDOW FRAMES
- 9 SLATE TILES

Legend	
	Site Boundary

Project
ANCHOR SPRINGS
Littlehampton

Drawing Tittle
PROPOSED
ELEVATION G- EAST STREET

Sheet	Scale	Revision
A0	As indicated	R0
Date	Drawn by	
8.03.2020	UrbanS	
Pr no.	Drawing no.	
LH1	LH1-USY-R0-E3-DR-A-0031	

