



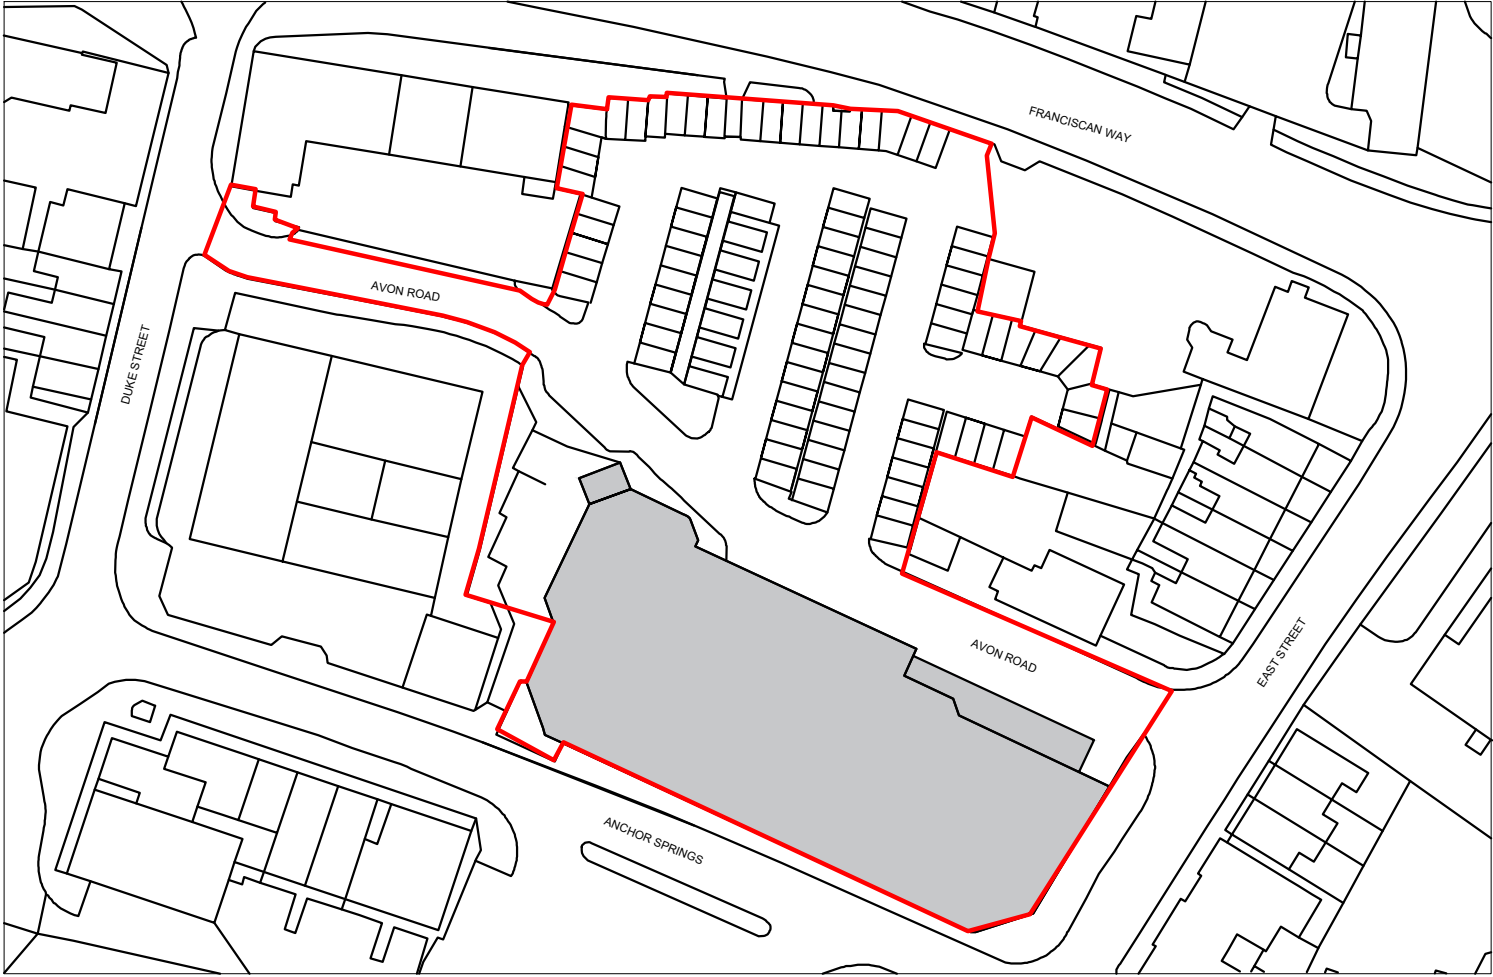

 SITE LOCATION PLAN | Scale 1:1250 @ A3

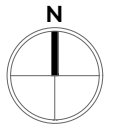

Legend



Site Boundary

Project
**ANCHOR SPRINGS,
Littlehampton**

Drawing Title
**SITE LOCATION
PLAN**

Sheet
A3 Scale
As indicated

Date
8.04.2020 Drawn by
UrbanS

Pr no.	Drawing no.	Revision
LH1	LH1-USY-R0-SP-DR-A-0000	R0



Studio 122, China Works, Black Prince Road, SE1 7SJ,
LONDON, UNITED KINGDOM
AVEO Group Limited trading as Urban Symbiotics
Copyright © 2016 AVEO Group Ltd. Registration No. 9981470