




0 4 8 12 16 20 Elevation B 1:100 @ A0




0 4 8 12 16 20 Elevation B Scale 1:200 @ A0

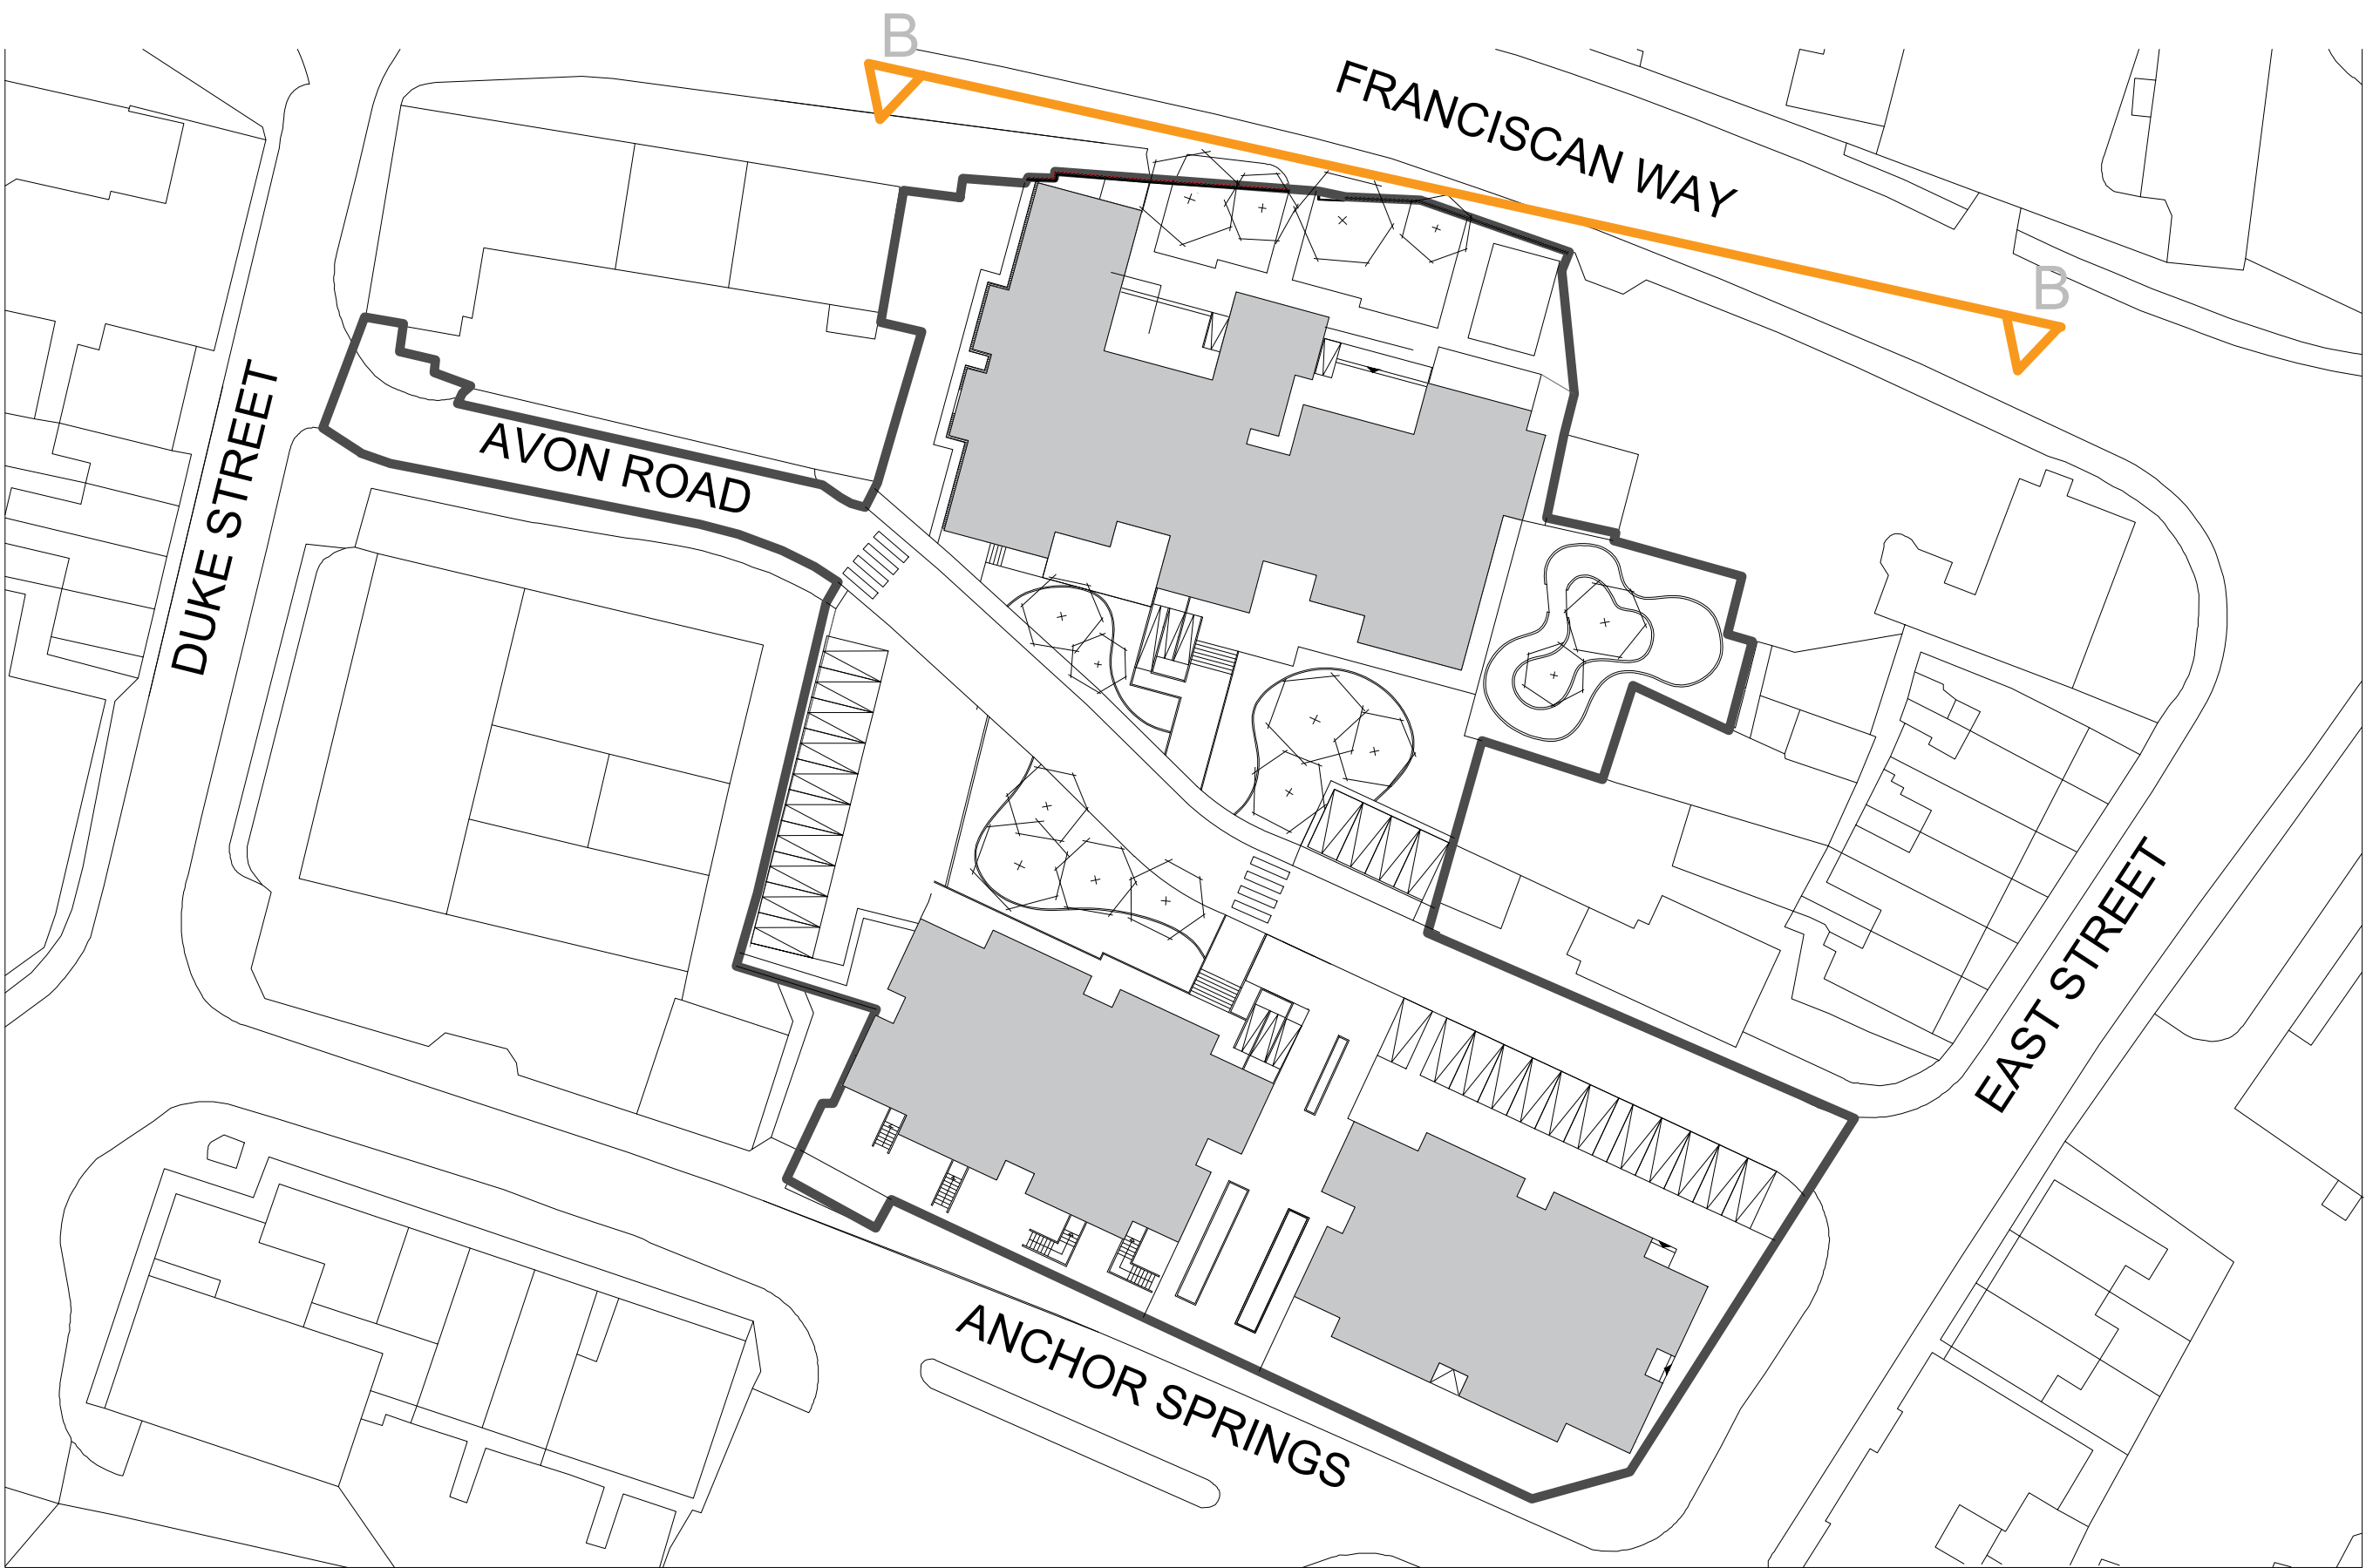

LEGEND

- 1 SLATE TILES
- 2 LIMESTONE
- 3 KNAPPED FLINT WALL
- 4 GLASS
- 5 RED BRICK WALL
- 9 STONE BASE

Legend

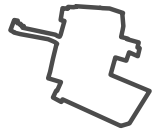 Site Boundary

- 1
- 2
- 3
- 4
- 5
- 9

Project
ANCHOR SPRINGS
Littlehampton

Drawing Tittle
PROPOSED
ELEVATION B- FRANCISCAN

Sheet A0	Scale As indicated	Revision R1
Date 8.03.2020	Drawn by UrbanS	
Pr no. LH1	Drawing no. LH1-USY-R0-E5-DR-A-0033	

