
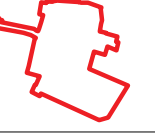


Legend	
	Site Boundary

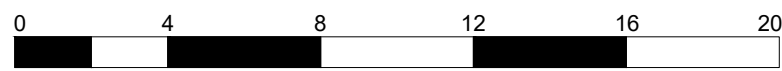

ROOF TOP PLAN | Scale 1:200 @ A0

Project
**ANCHOR SPRINGS,
Littlehampton**

Drawing Title
**PROPOSED
ROOF TOP PLAN**

Sheet	Scale	Revision
A0	As indicated	R1
Date 14.10.2020	Drawn by UrbanS	
Pr no. LH1	Drawing no. LH1-USY-R0-03-DR-A-0007	

