




Elevation A 1:100 @ A0




Elevation A Scale 1:200 @ A0

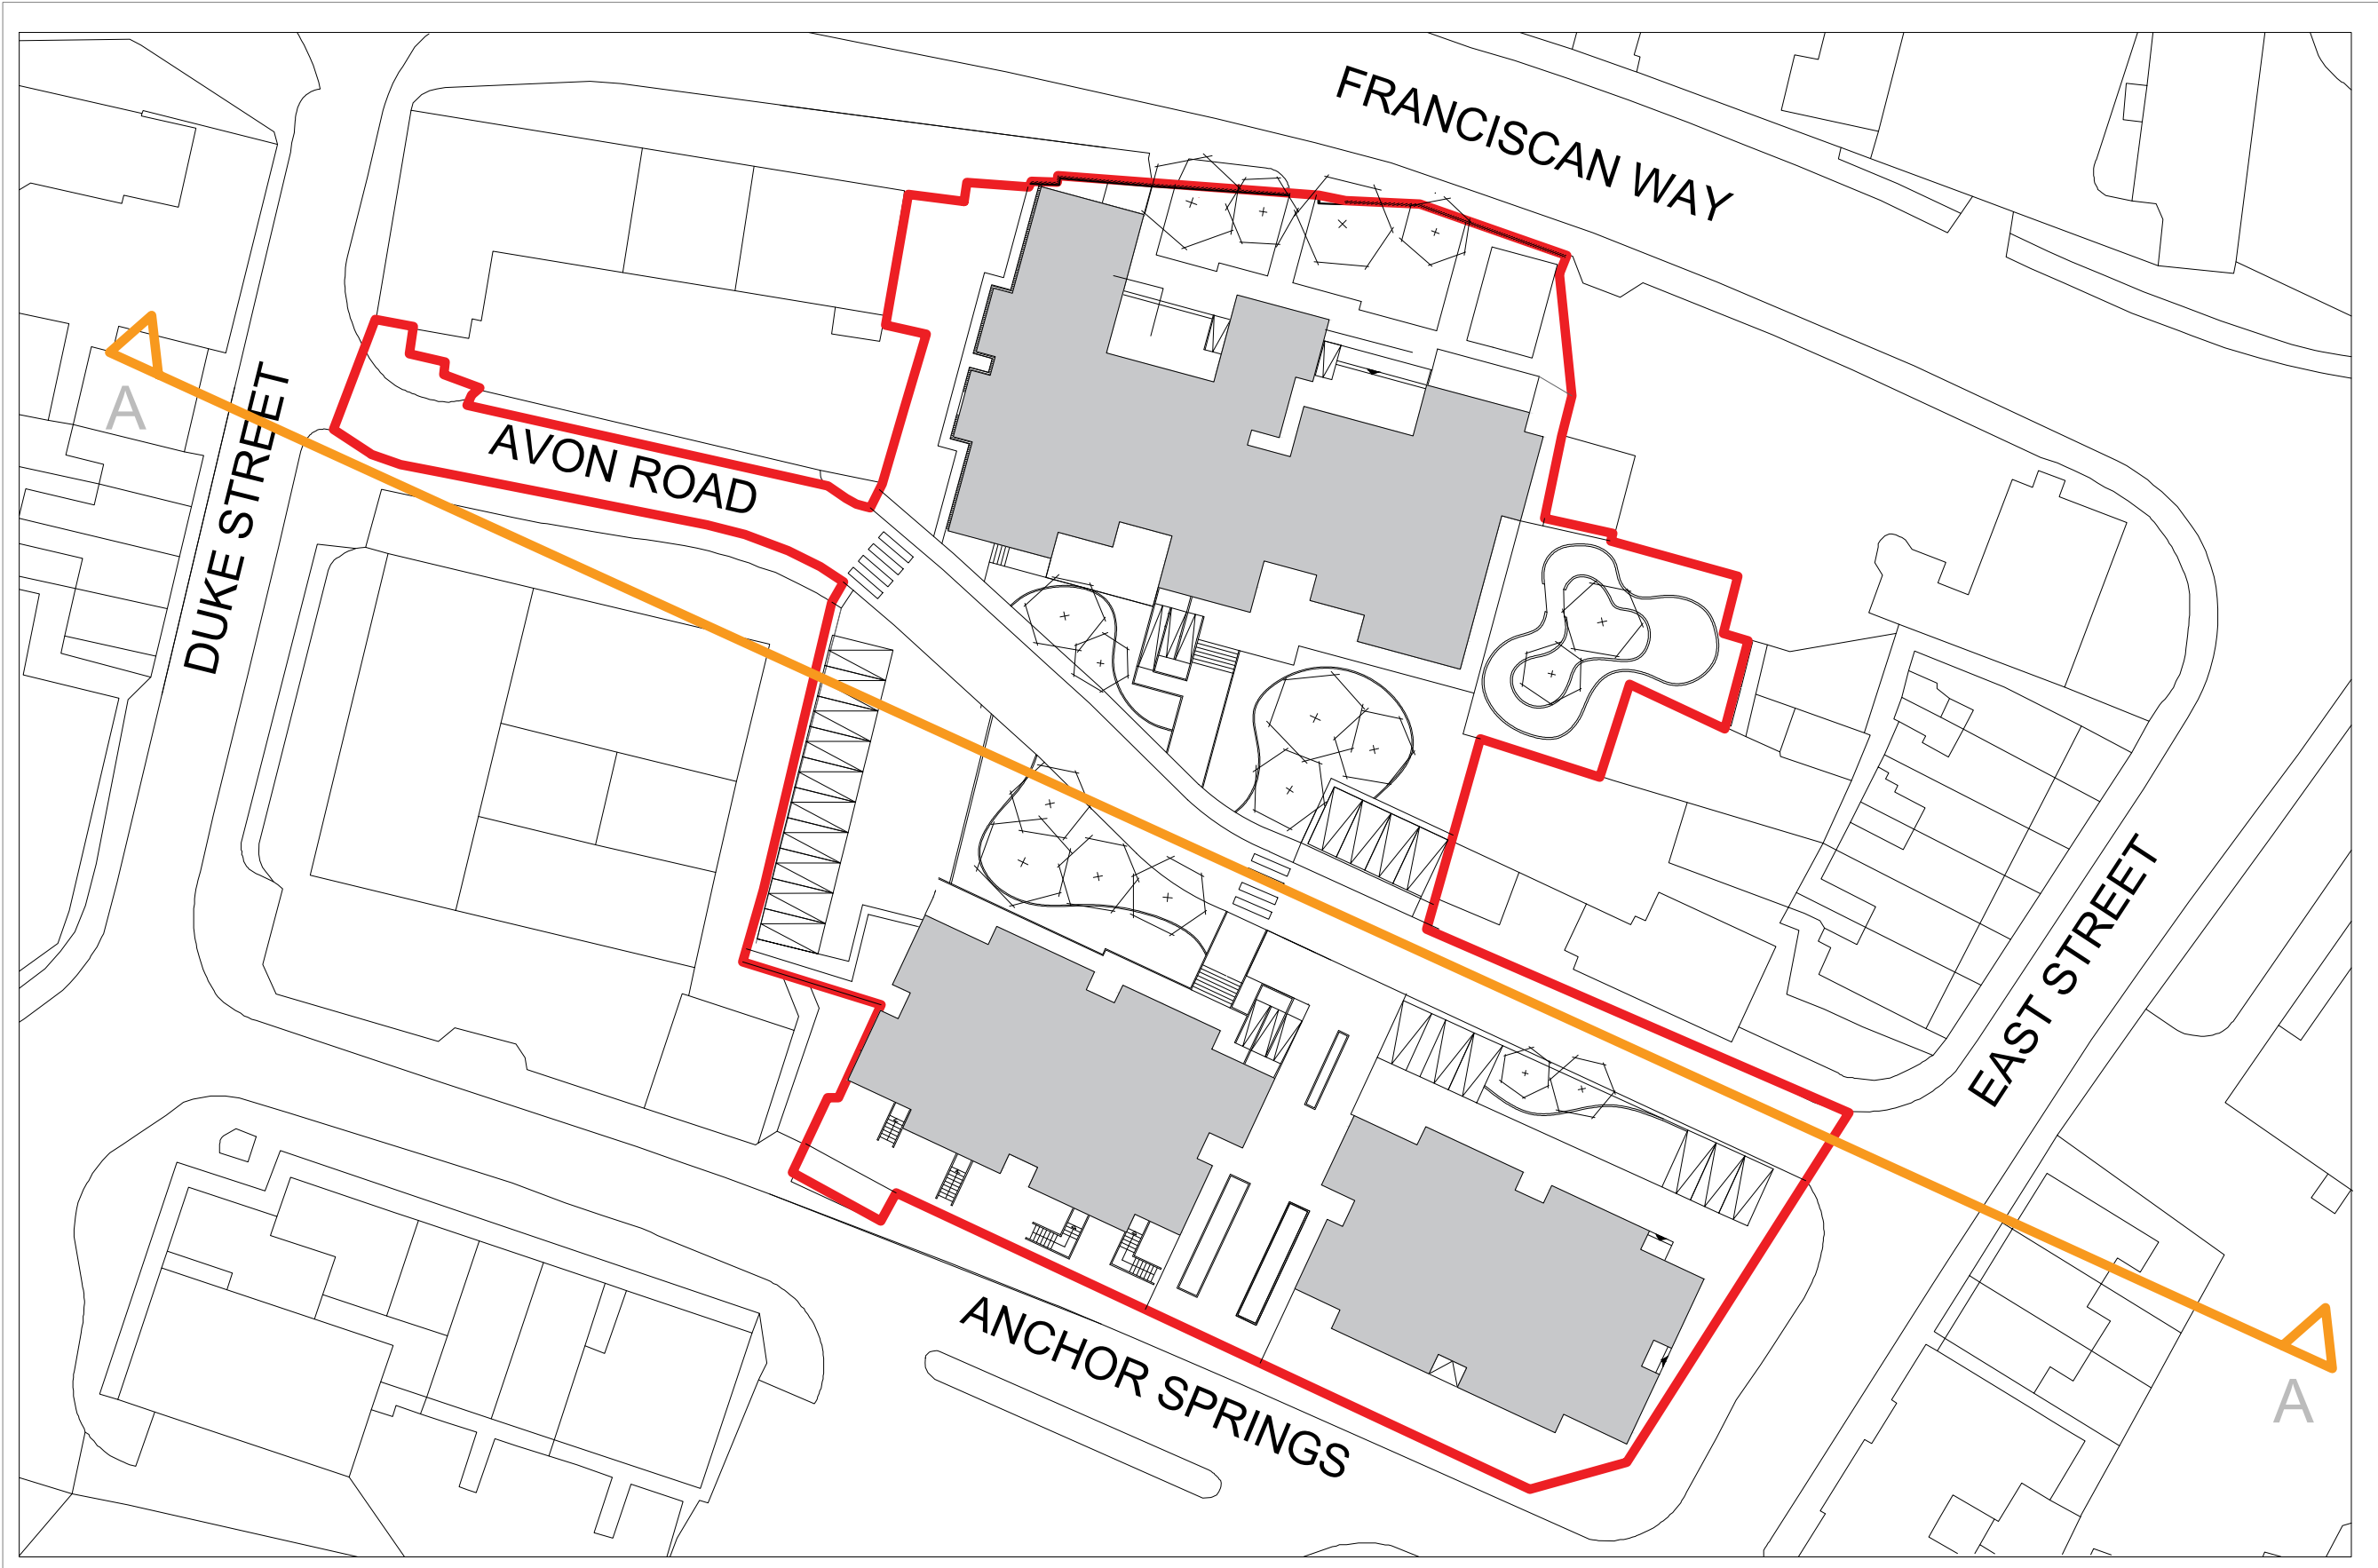

- LEGEND**
- 1 SLATE TILES
  - 2 LIMESTONE
  - 3 KNAPPED FLINT
  - 4 GLASS
  - 5 RED BRICK WALL
  - 6 CHAMPHER BALCONY
  - 7 GLAZED HANDRAIL
  - 8 CONCRETE
  - 9 STONE PLINTH
  - 10 BEIGE RENDER
  - 11 GUTTERING
  - 12 WOODEN DOORS
  - 13 LOUVRE
  - 14 SEAMLESS PERFORATED BRICK SCREEN

Legend

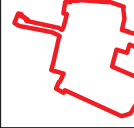 Site Boundary

Project  
**ANCHOR SPRINGS**  
**Littlehampton**

Drawing Tittle  
**PROPOSED**  
**ELEVATION A-AVON ROAD**

|                           |                                               |                       |
|---------------------------|-----------------------------------------------|-----------------------|
| Sheet<br><b>A0</b>        | Scale<br><b>As indicated</b>                  | Revision<br><b>R1</b> |
| Date<br><b>14.10.2020</b> | Drawn by<br><b>UrbanS</b>                     |                       |
| Pr no.<br><b>LH1</b>      | Drawing no.<br><b>LH1-USY-R0-E2-DR-A-0035</b> |                       |

