



Elevation B 1:100 @ A0

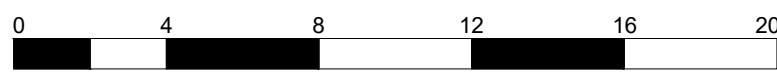


Elevation B Scale 1:200 @ A0

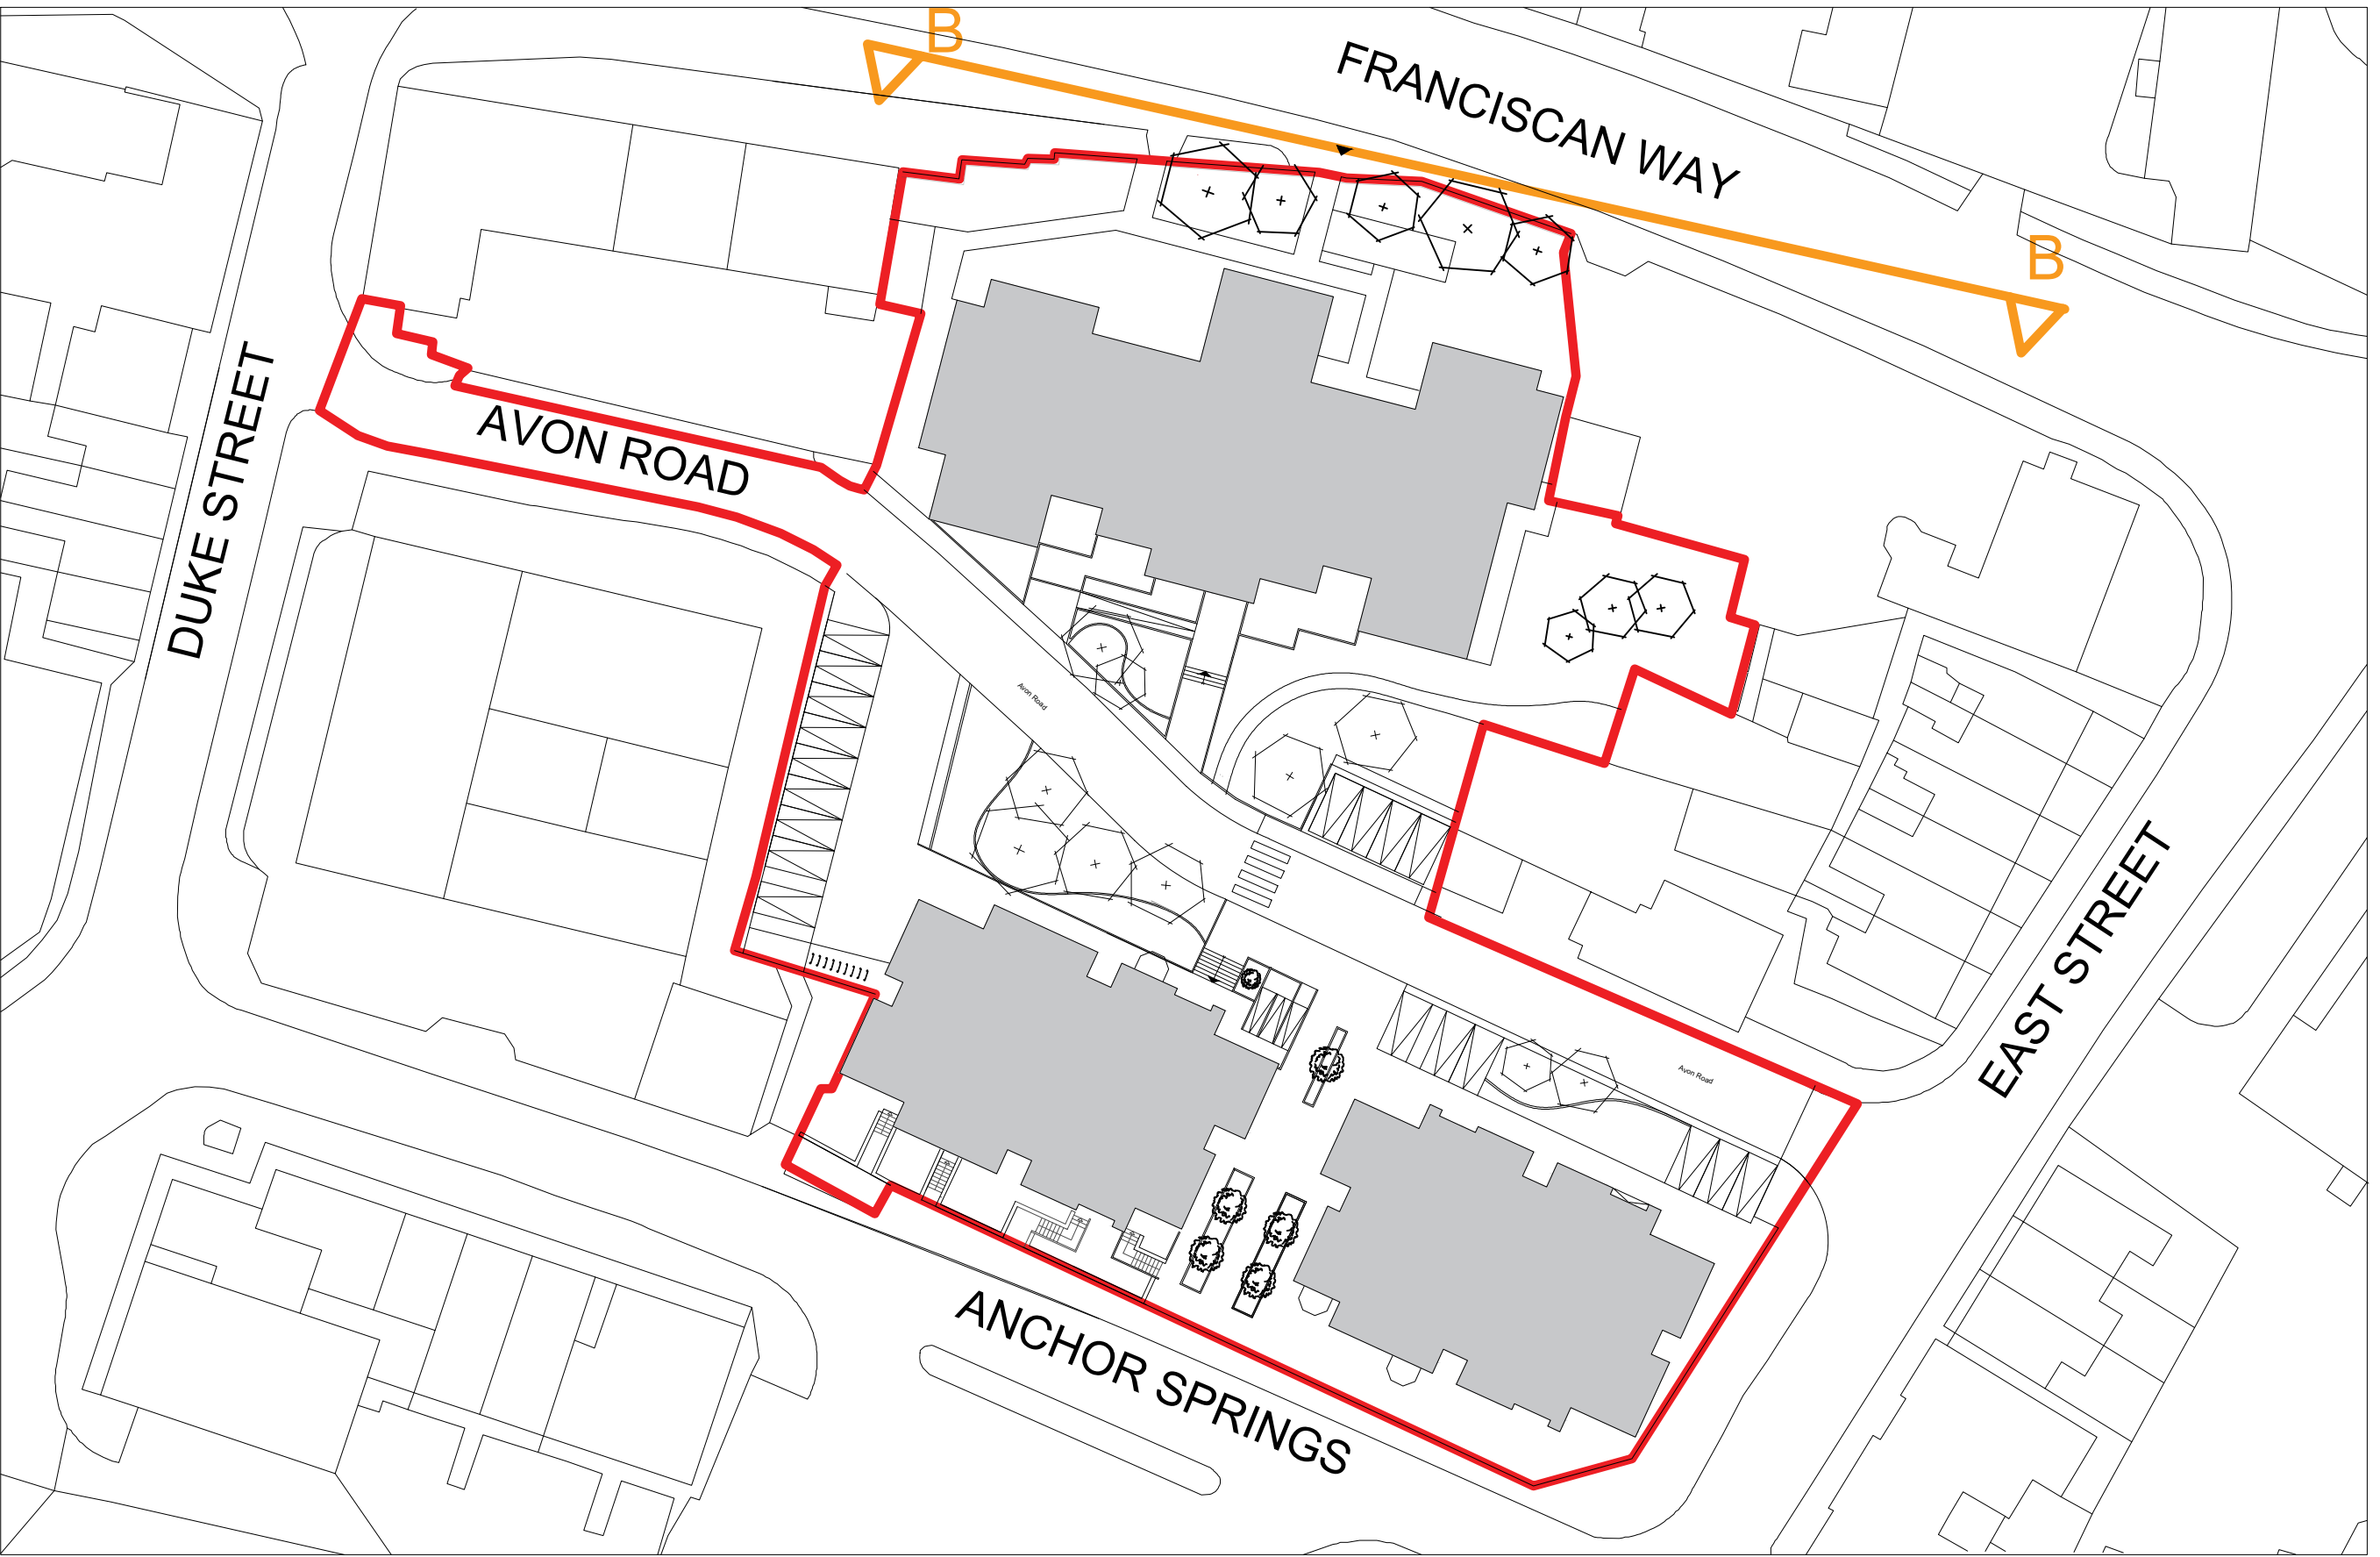

LEGEND

- 1 SLATE ROOF TILES
- 2 LIMESTONE
- 3 KNAPPED FLINT WALL
- 4 GLASS
- 5 RED BRICK WALL
- 6 CHAMFERED BALCONY
- 7 GLAZED HANDRAIL
- 8 CONCRETE
- 9 STONE PLINTH
- 10 BEIGE PAINT
- 11 GUTTERS AND DOWNPIPES
- 12 WOODEN DOORS
- 13 ALUMINUM LOUVRES
- 14 SEAMLESS PERFORATED BRICK SCREEN

Legend

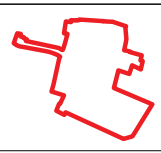 Site Boundary

Project
ANCHOR SPRINGS
Littlehampton

Drawing Tittle
PROPOSED
ELEVATION B- FRANCISCAN

Sheet	Scale	
A0	As indicated	
Date	Drawn by	
01.12.2020	UrbanS	
Pr no.	Drawing no.	Revision
LH1	LH1-USY-R0-Eg-DR-A-0033	R4