


'HARBOUR LIGHTS'

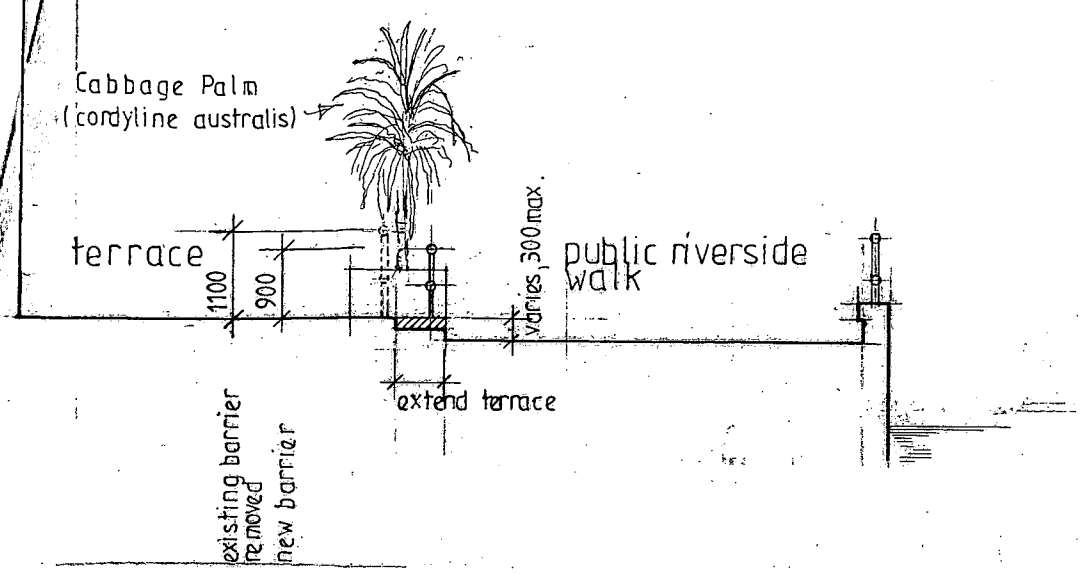

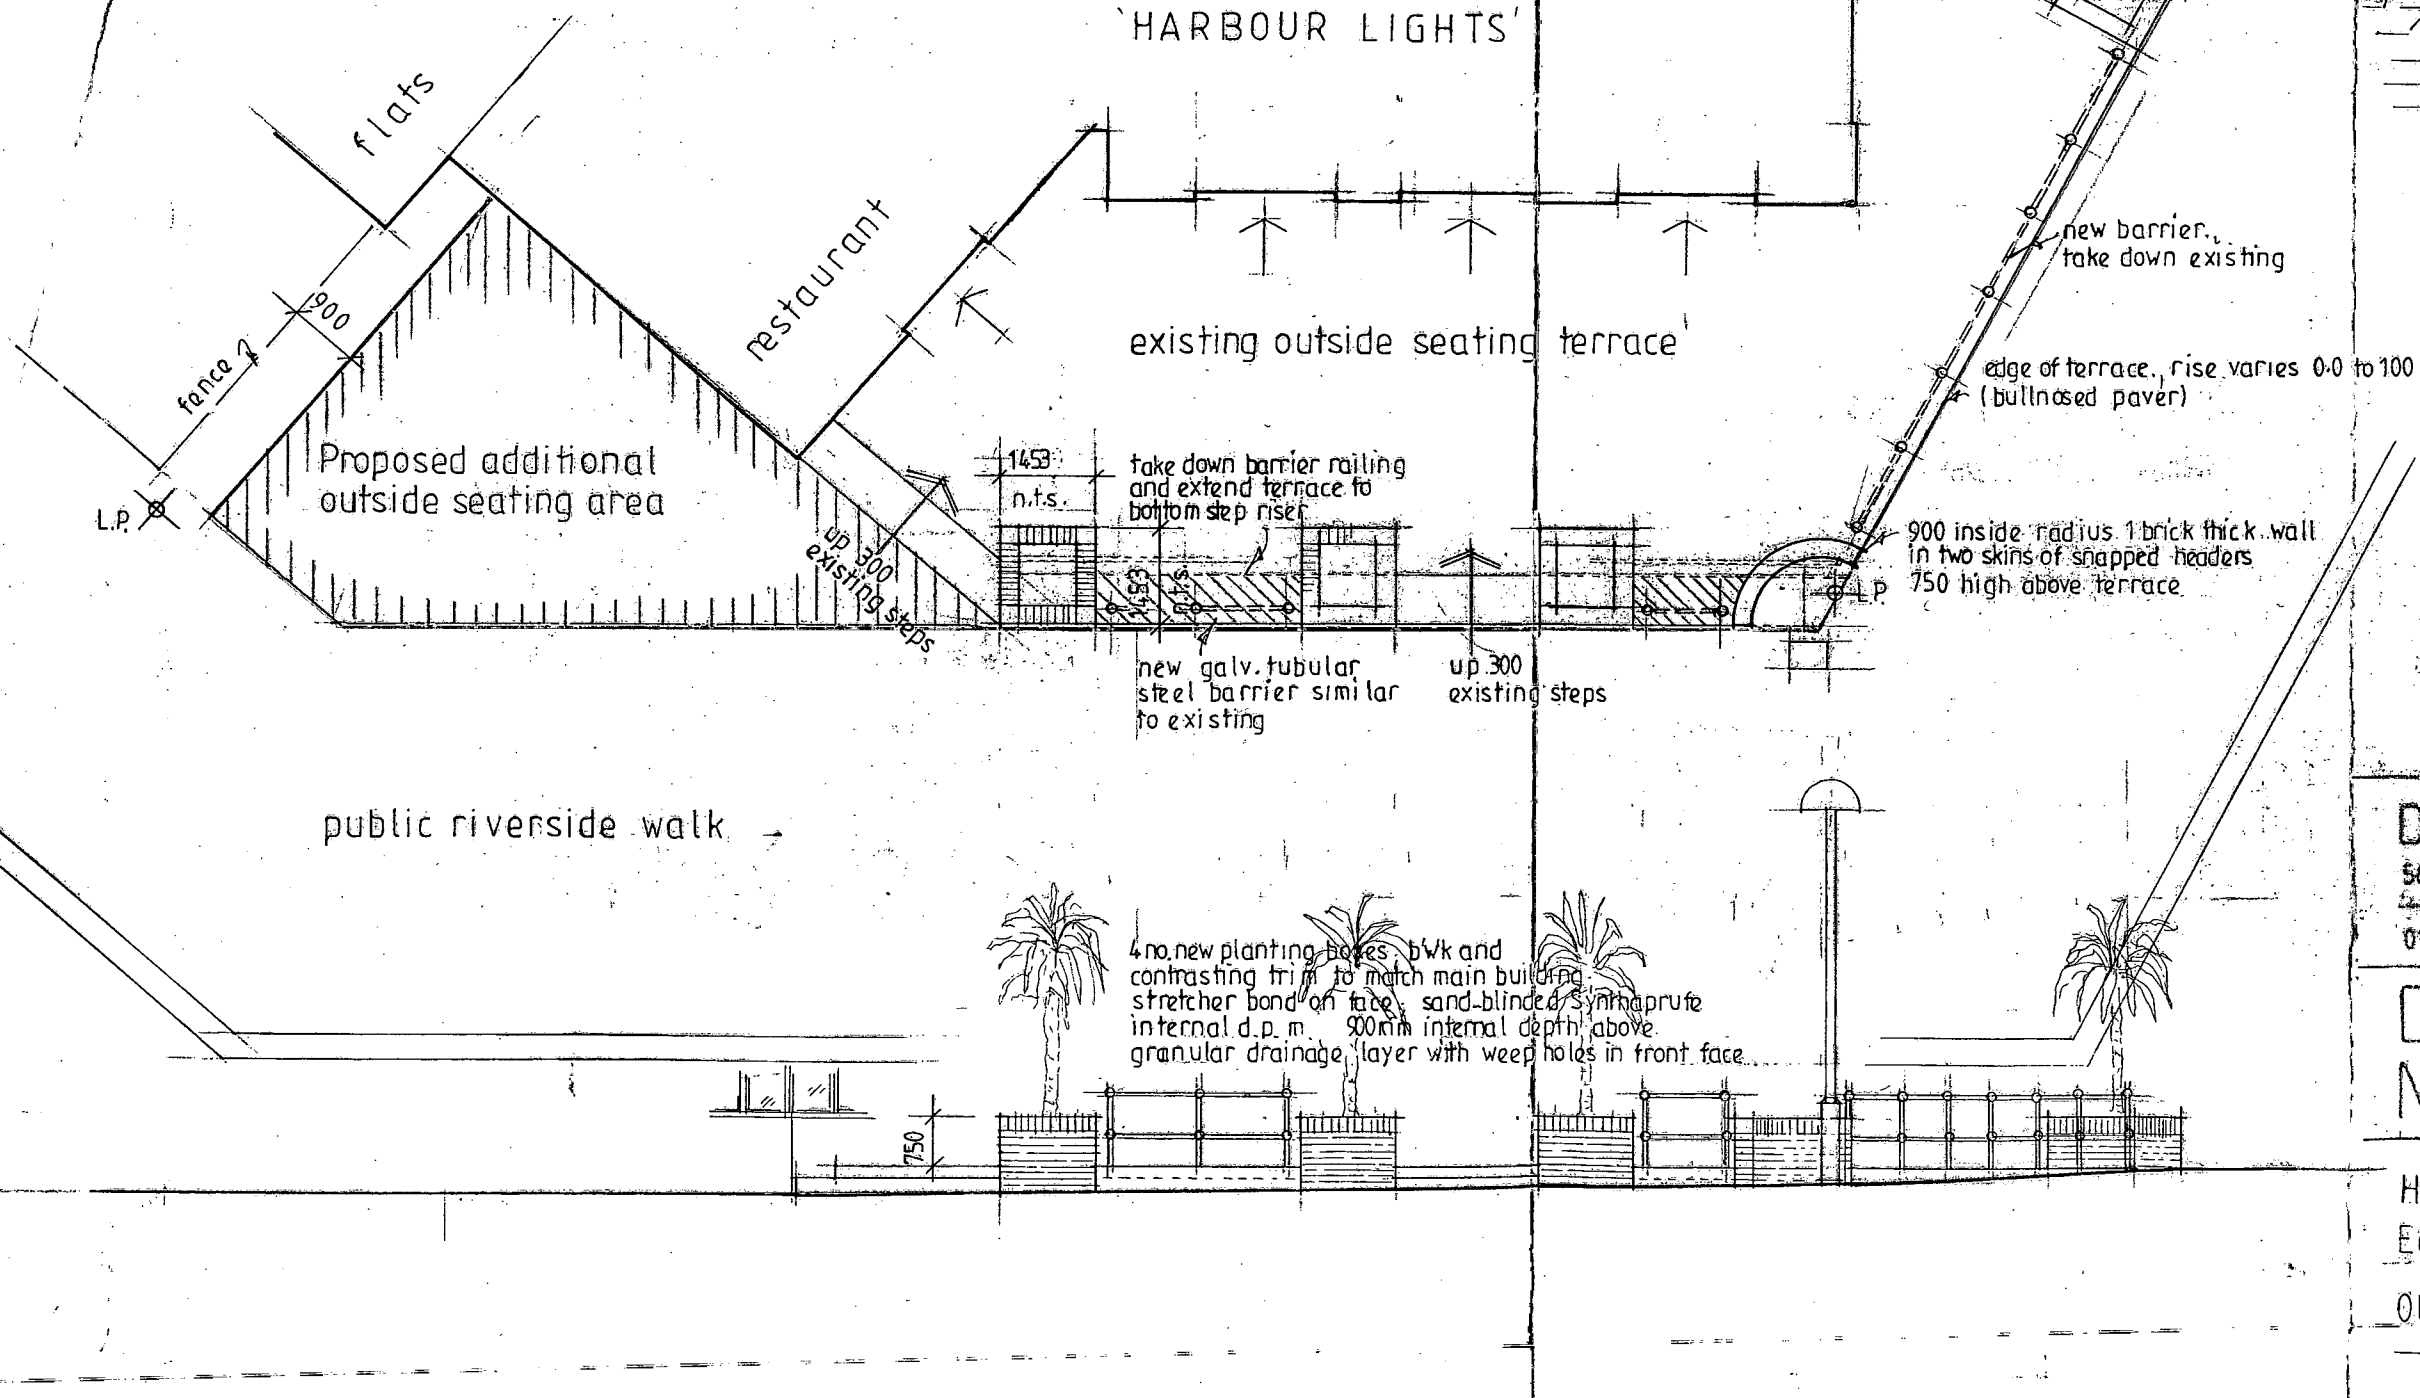

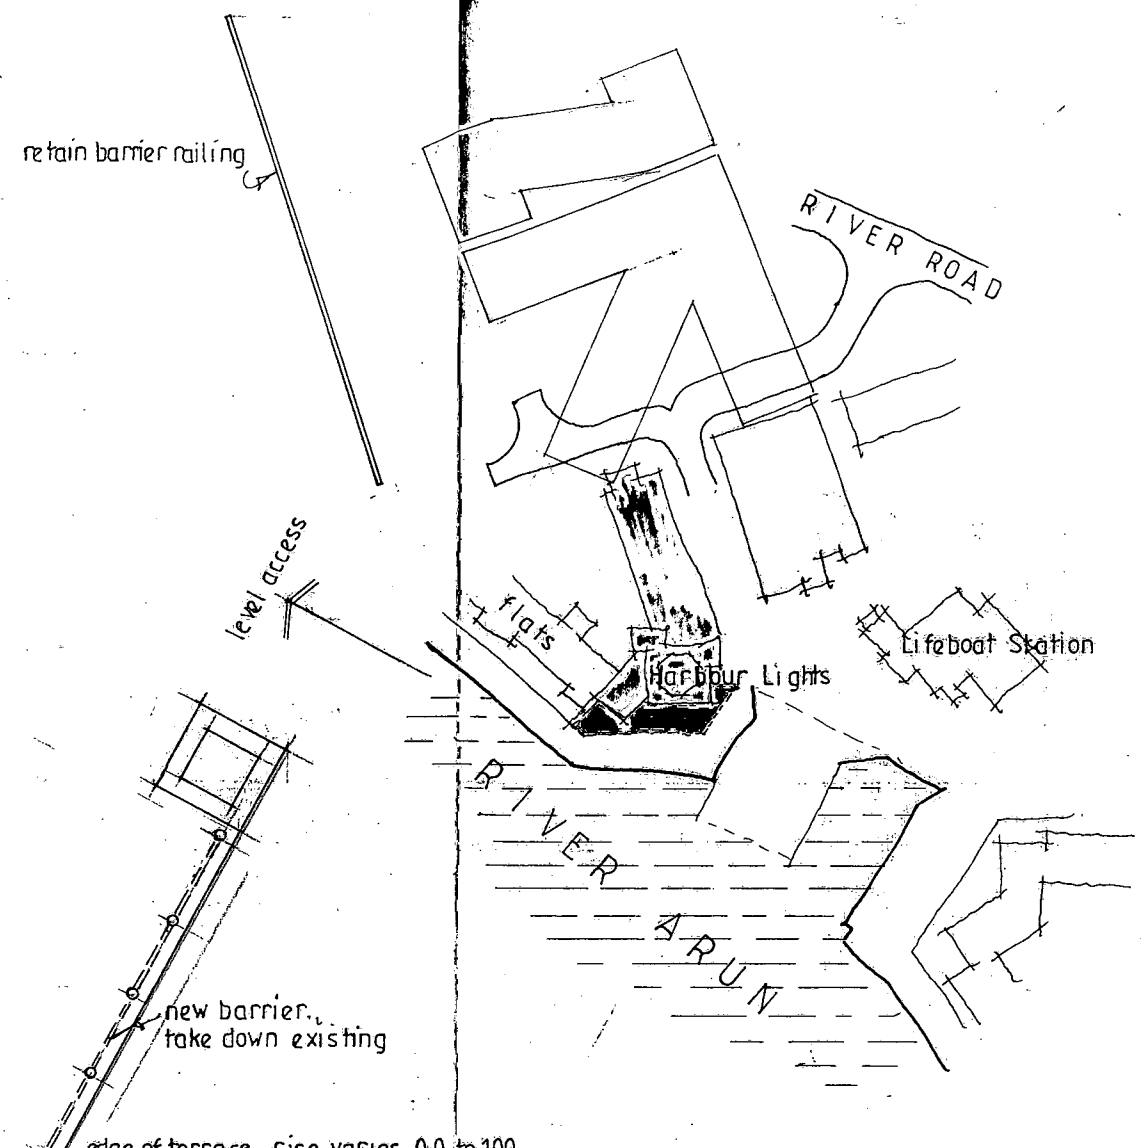

ARUN DISTRICT COUNCIL

No.	LU	216	07
RECEIVED	13/6/07		

DONALD STANDING ASSOCIATES
58 Dinsdale Gardens, Rustington, W. Sussex. BN16 3NH
01903 784890

Date 20.2.07. Scale 1: 100

DRG NO. 655/10

Harbour Lights Restaurant at
East Bank Visitor Centre, Littlehampton.

OUTSIDE SEATING AREAS (alterations)

ARUN DISTRICT COUNCIL:LU/216/07/21/05/2007