




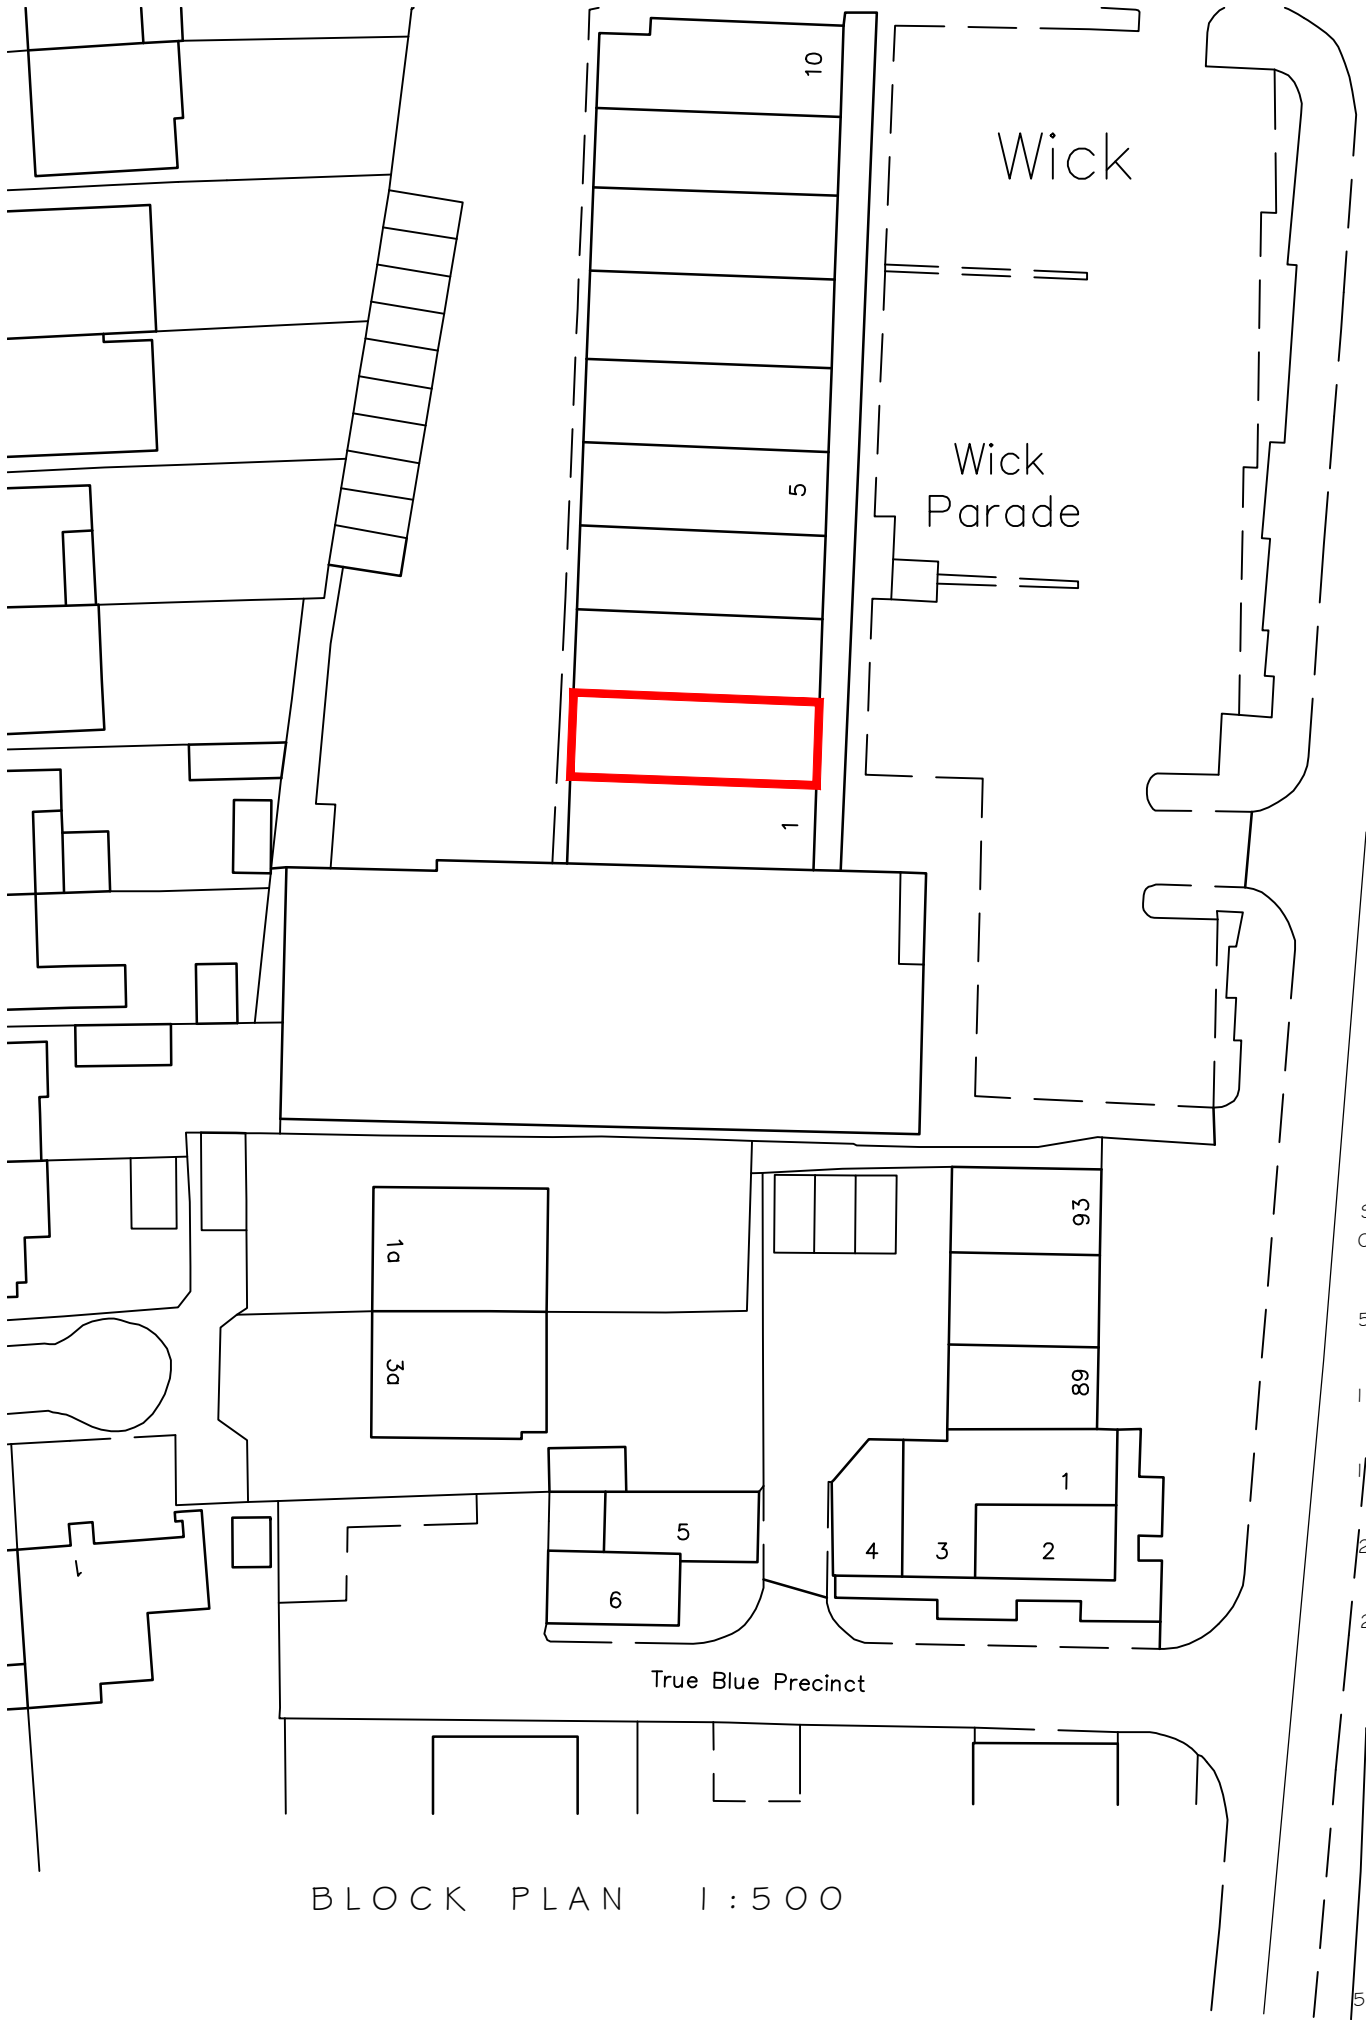

BLOCK PLAN 1:500

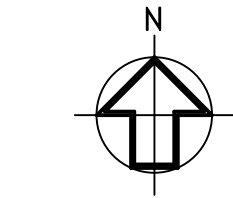


THE SITE
(GROUND
FLOOR ONLY)

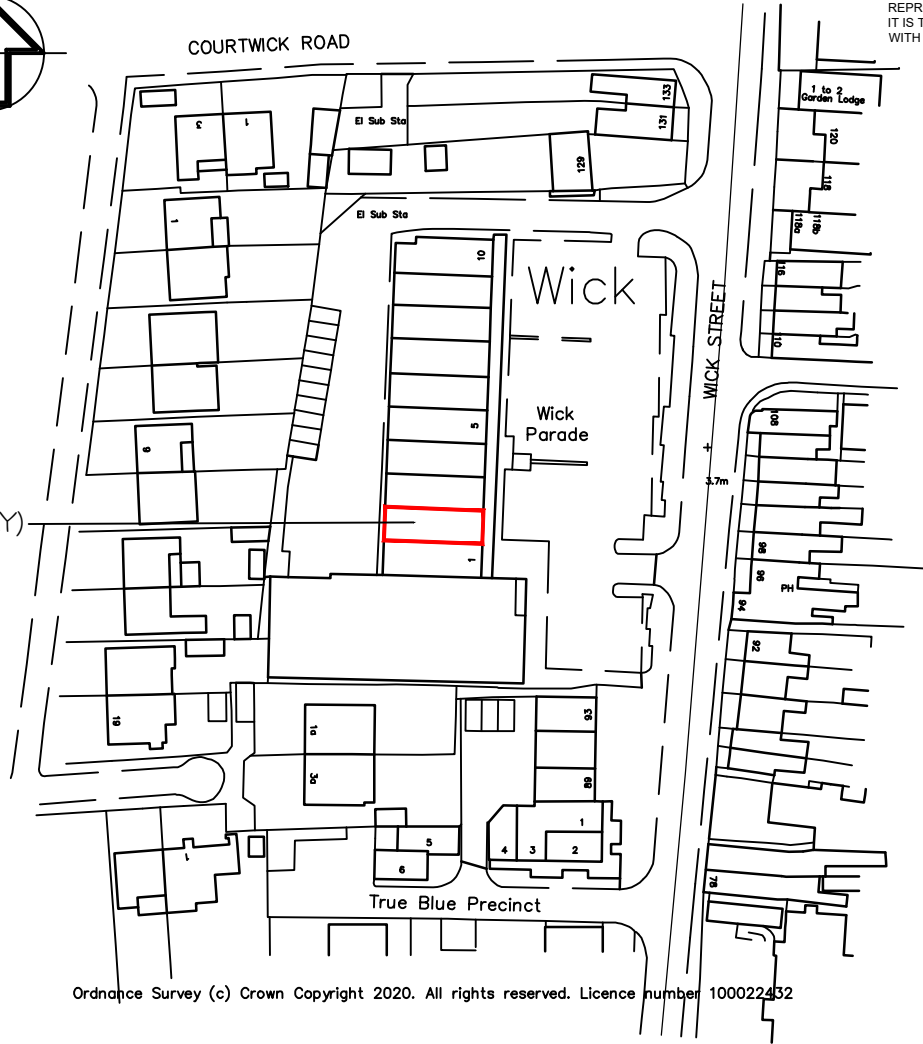

SITE LOCATION PLAN 1:1250

NOTES
WRITTEN DIMENSIONS TO BE TAKEN IN PREFERENCE TO SCALE, AND
ARE TO BE CHECKED ON SITE PRIOR TO COMMENCING WORK.
THIS DRAWING IS TO BE READ IN CONJUNCTION WITH ALL OTHER
DOCUMENTS RELATING TO THIS PROJECT.
ANY DISCREPANCIES ARE TO BE REFERRED IMMEDIATELY TO THE
PROJECT DESIGNER.
THIS DRAWING IS COPYRIGHT, AND SHOULD NOT BE USED OR
REPRODUCED WITHOUT PERMISSION.
IT IS THE CONTRACTOR'S RESPONSIBILITY TO ENSURE COMPLIANCE
WITH THE BUILDING REGULATIONS.

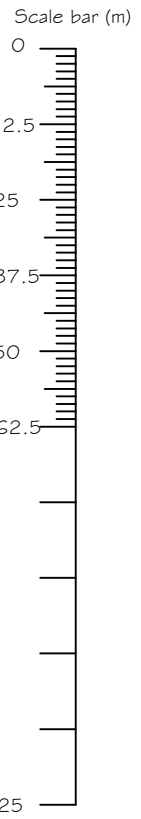

REV	DESCRIPTION	DATE
-----	-------------	------

PROJECT		
2 WICK PARADE		
WICK, LITTLEHAMPTON		
WEST SUSSEX		

DRAWING TITLE	
SITE LOCATION PLAN AND BLOCK PLAN	

SCALE	DRAWN BY	DATE
1:1250 /	FLB	MAR 20
1:500@A3		

DWG NO	949/02	REV. -
--------	--------	--------

Unit 3b Woodhorn Business Centre
Woodhorn Lane
Oving Chichester
West Sussex PO20 2BX
Tel 01243 774764
www.sloaneandbrown.co.uk

