


LU/217/11/A.

LOCATION PLAN

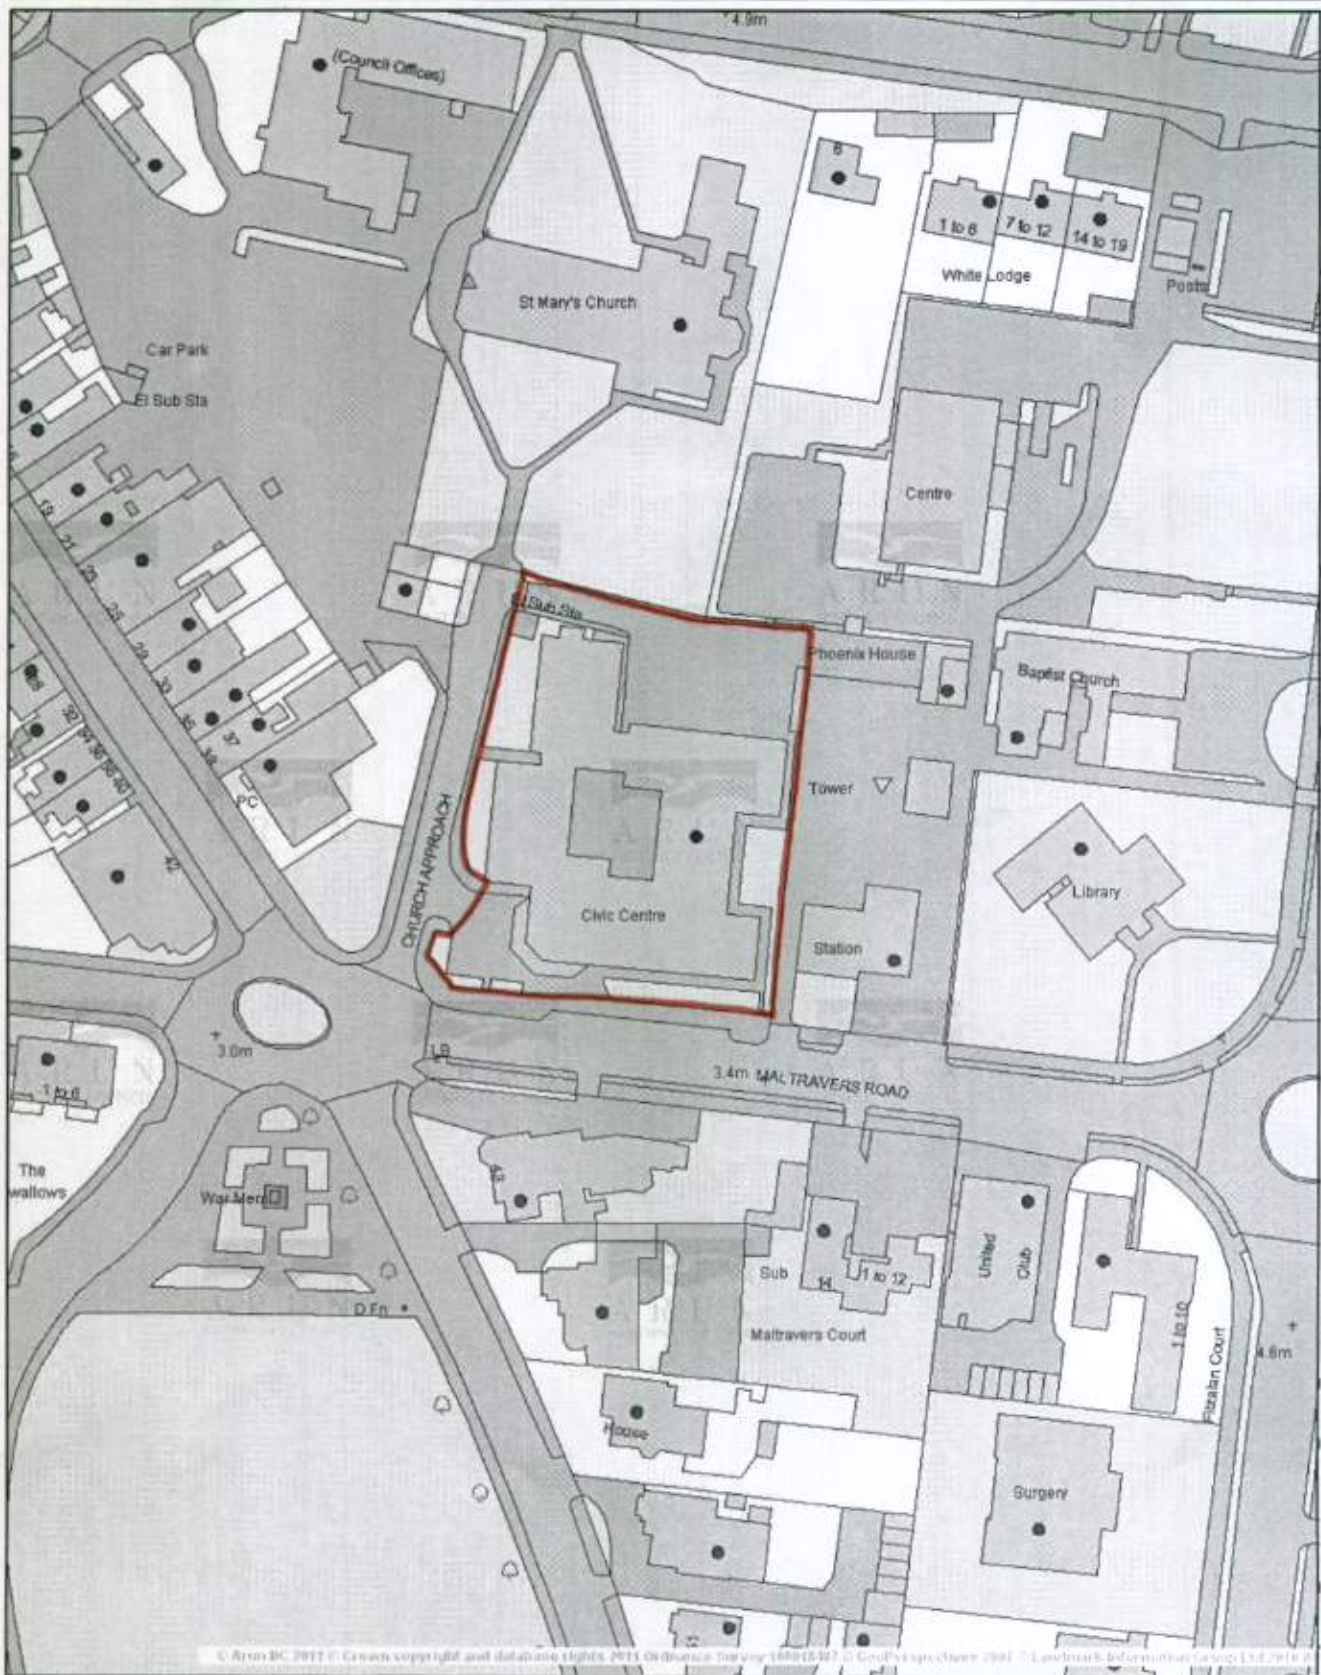

Based on the Ordnance Survey mapping with the permission of the Controller of Her Majesty's Stationery Office © Crown Copyright. Unauthorised reproduction infringes Crown Copyright and may lead to prosecution or civil proceedings.
Arun District Council 100018487.

Scale 1/1250

Date 4/8/2011

Centre = 503066 E 101976 N